DRAWING TITLE:

CORLEA TRACKWAY

PART VIII

SITE LOCATION MAP

LEGEND:

- PROPOSED TRACK
- EXISTING TRACK
- SITE BOUNDARY
- CAR PARKING
- SITE NOTICE

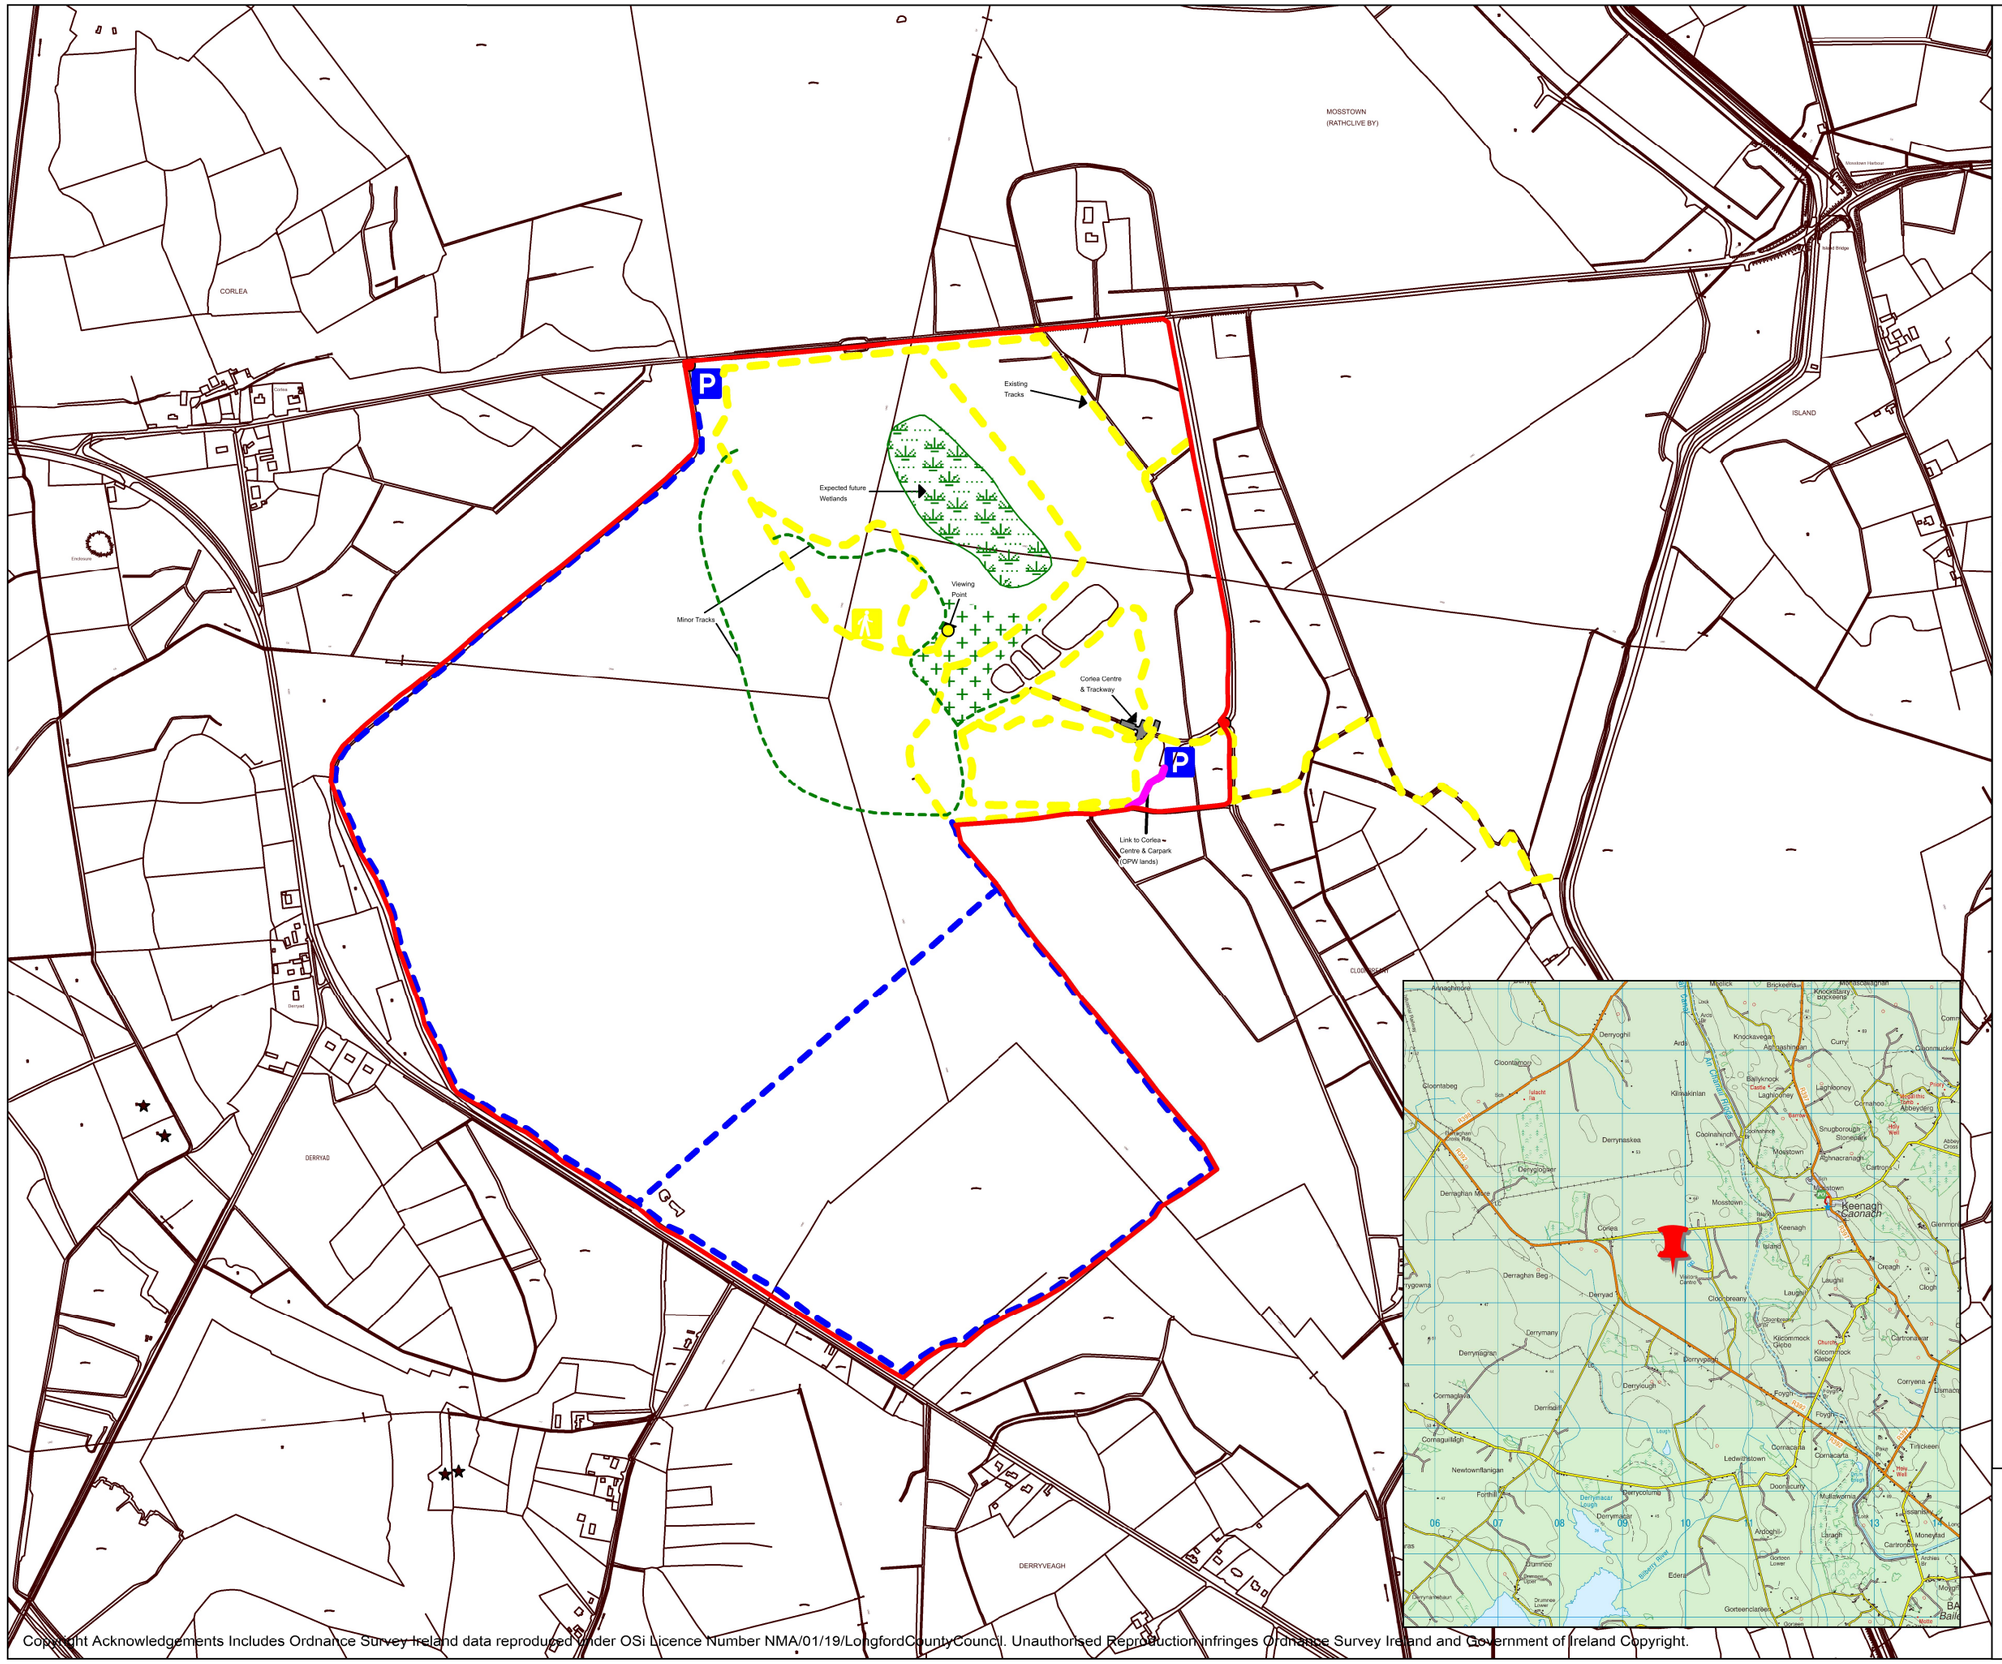

LOCATION/OS MAP: 2556/2623
SCALE: 1:10000
DATE: MARCH 2019
DRAWN BY: RS
CHECKED BY: GS

AN LONGFORT CONNECTED
Longford County Council
Comhairle Contae An Longfoirt
People · Place · Opportunity

Copyright Acknowledgements Includes Ordnance Survey Ireland data reproduced under OSi Licence Number NMA/01/19/LongfordCountyCouncil. Unauthorised Reproduction infringes Ordnance Survey Ireland and Government of Ireland Copyright.