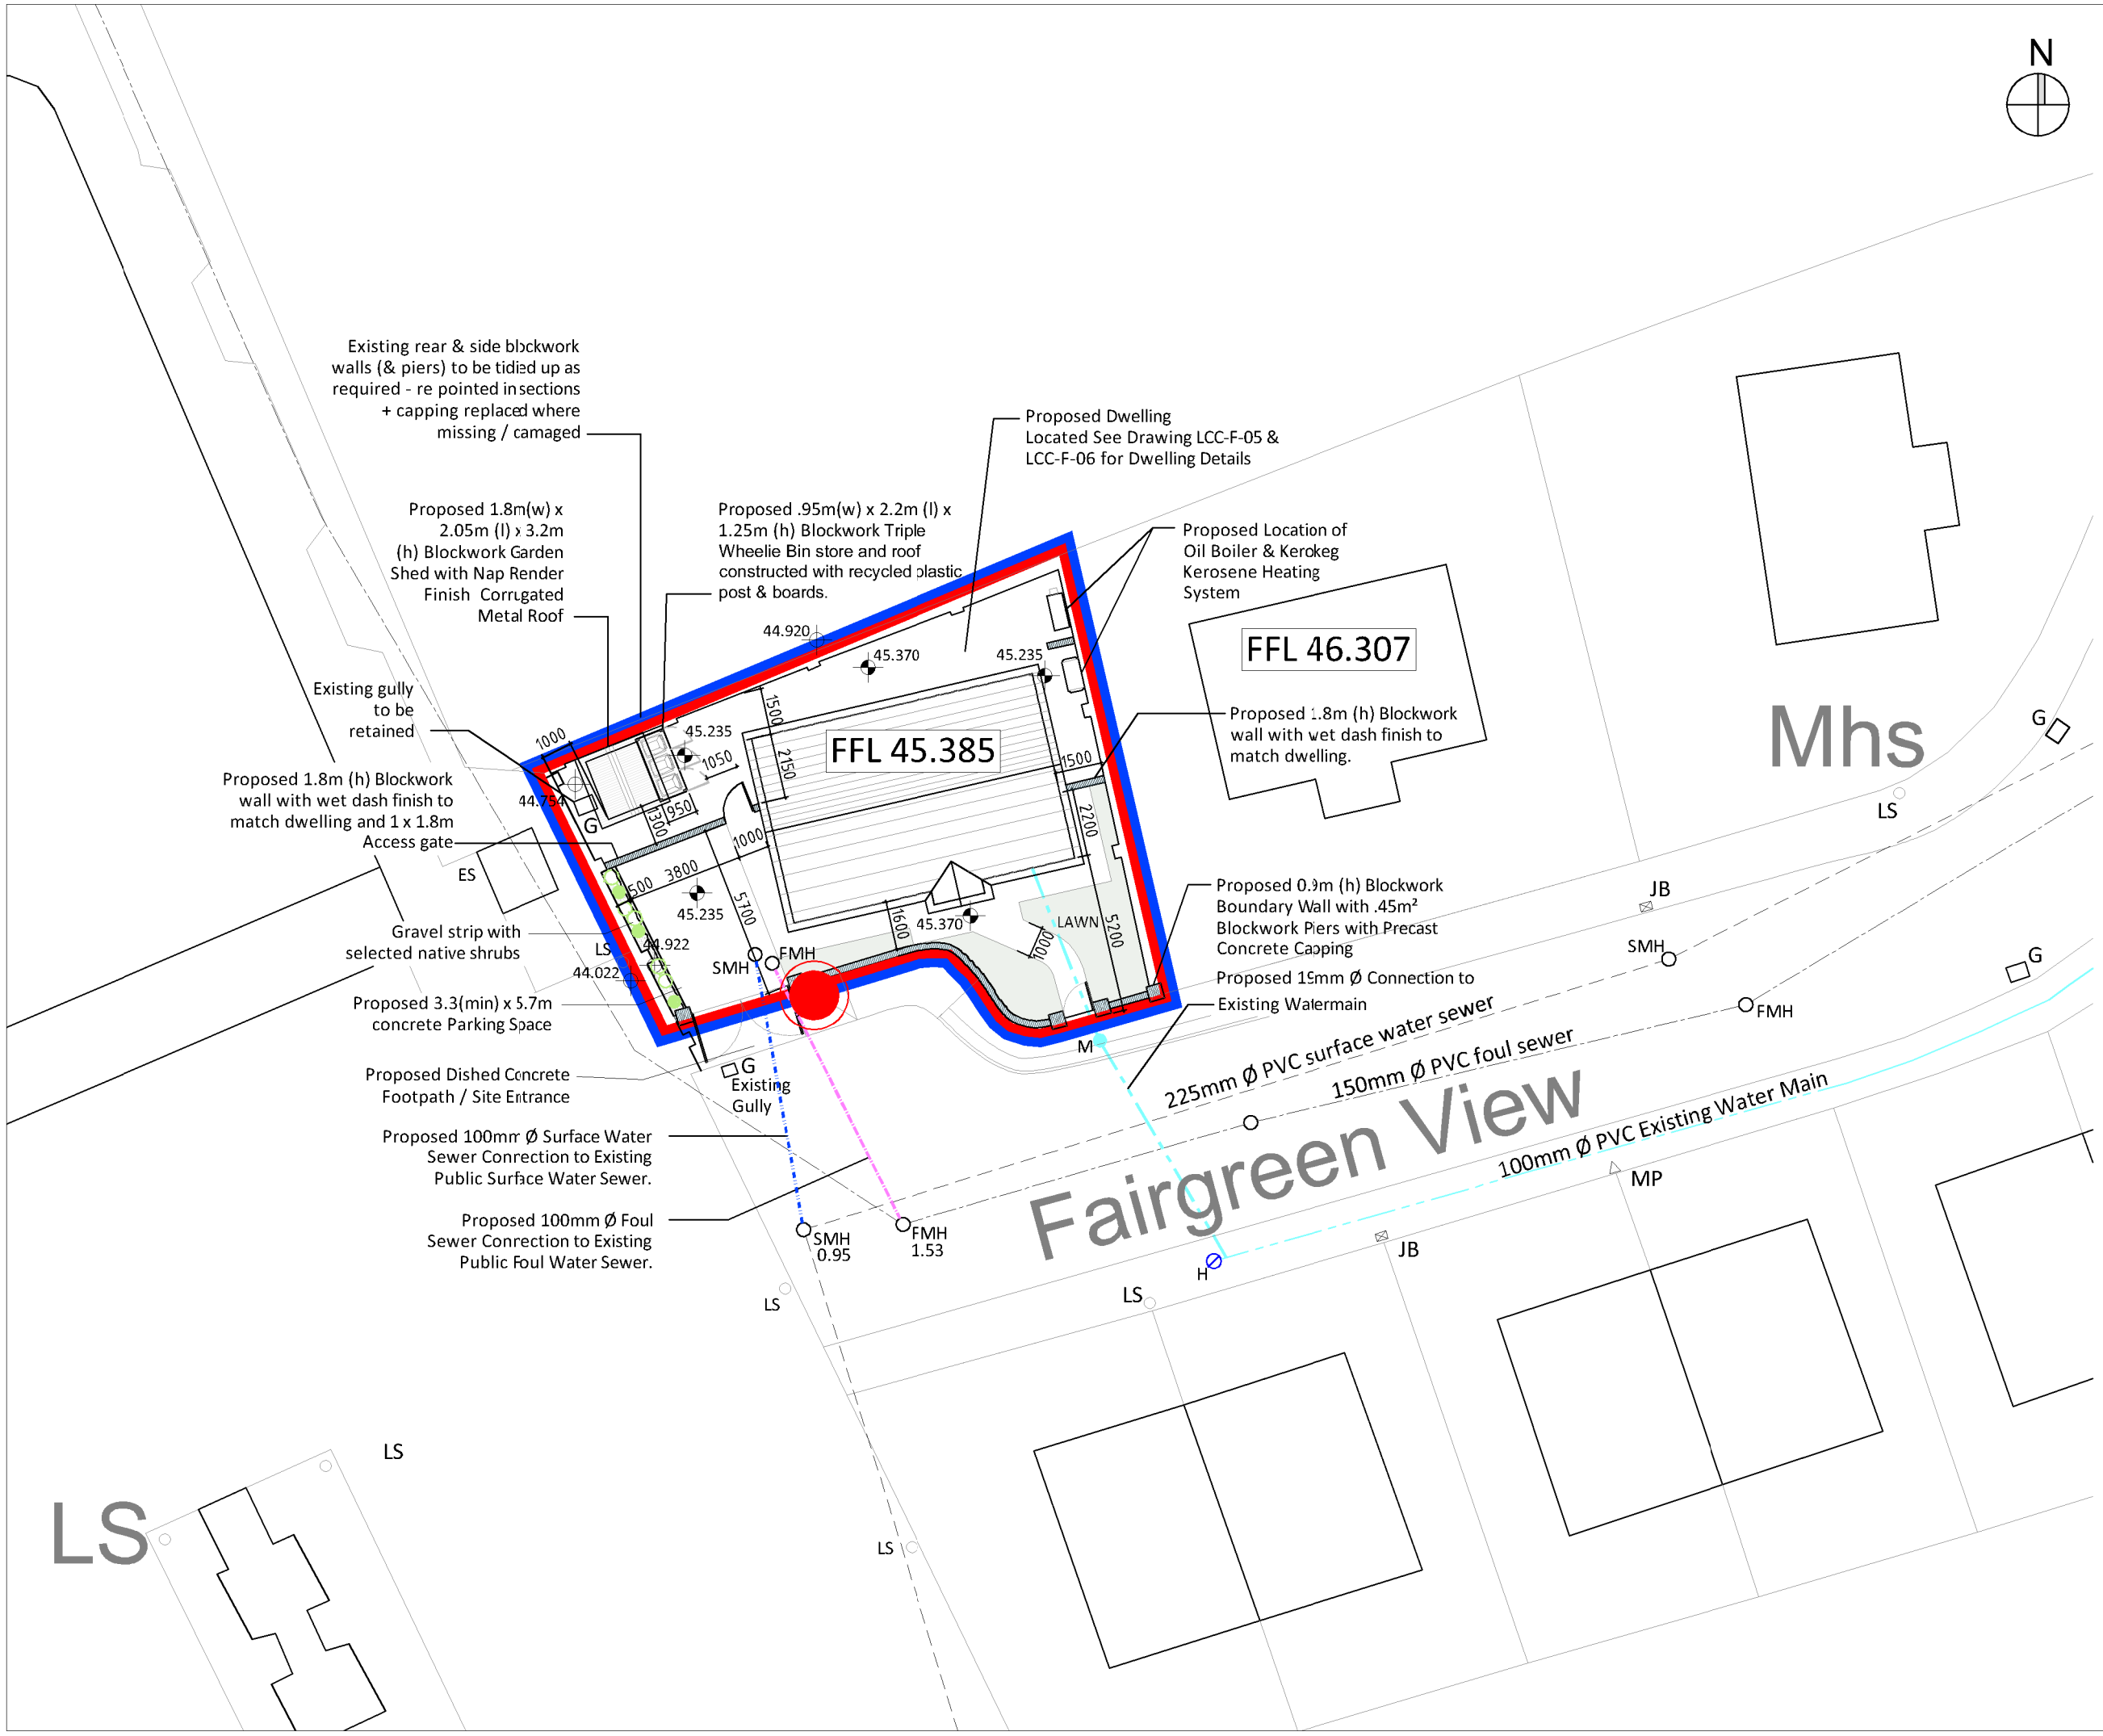

NOTE:

1. Do not scale off this drawing. Figured metric dimensions only should be taken off this drawing. Imperial dimensions, if any, contained on this drawing are given for illustrative purposes only.
2. This drawing, the design and contents contained herein are copyright, all rights are reserved. No part hereof may be copied or reproduced partially or wholly in any form whatsoever without the prior written consent of Longford County Council - (Housing Section).
3. This drawing is to be used only for the specific project purpose and for the specific for which it has been prepared (see drawing status for details).
4. Where this drawing contains discrepancies in relation to other relevant documents, such discrepancies shall be brought to the attention of the Longford County Council - (Housing Section).

LEGEND	
Site Boundary:	
Site Area ha:	0.0192 ha.
Land in Ownership of Applicant:	
Location of Site Notice:	
Surface Water Sewer & Manhole:	SMH
Foul Water Sewer & Manhole	FMH
Water Supply:	
Existing Levels:	
Proposed Levels:	
Finished Floor Level:	FFL
New 1.8m high 215mm blockwork wall.	
Proposed area of Lawn.	
Proposed Tarmac Parking Area.	
ESB Mini-pillar:	MP
EIR Junction Box:	JB
Existing Gully:	G
Existing Lamp standard:	LS
Existing Hydrant:	H
Proposed Water Meter:	M
Centre coordinates (ITM)	613164, 774891

EXTRACT FROM LONGFORD O.S. 2295-17

rev:	description:	date:	by

Ordnance Survey Ireland Copyright Licence No. NMA/01/19 Longford County Council © Ordnance Survey Ireland & Government of Ireland

AN LONGFORT CONNECTED
People - Place - Opportunity
Comhairle Chontae An Longfoirt
Longford County Council

LONGFORD COUNTY COUNCIL
HOUSING SECTION
Town Hall, Market Square, Longford.
Tel: +353 (0)43 3343300 Email : info@longfordcoco.ie

PROJECT: Proposed OPD at Fairgreen View Longford

DRAWING: PROPOSED SITE LAYOUT & SERVICES LAYOUT

Date: Feb 19	Scale: 1:200	Drg No: LCC-F-03
Drawn by: dw	Checked: om	Revision:

STATUS: PLANNING - PART 8