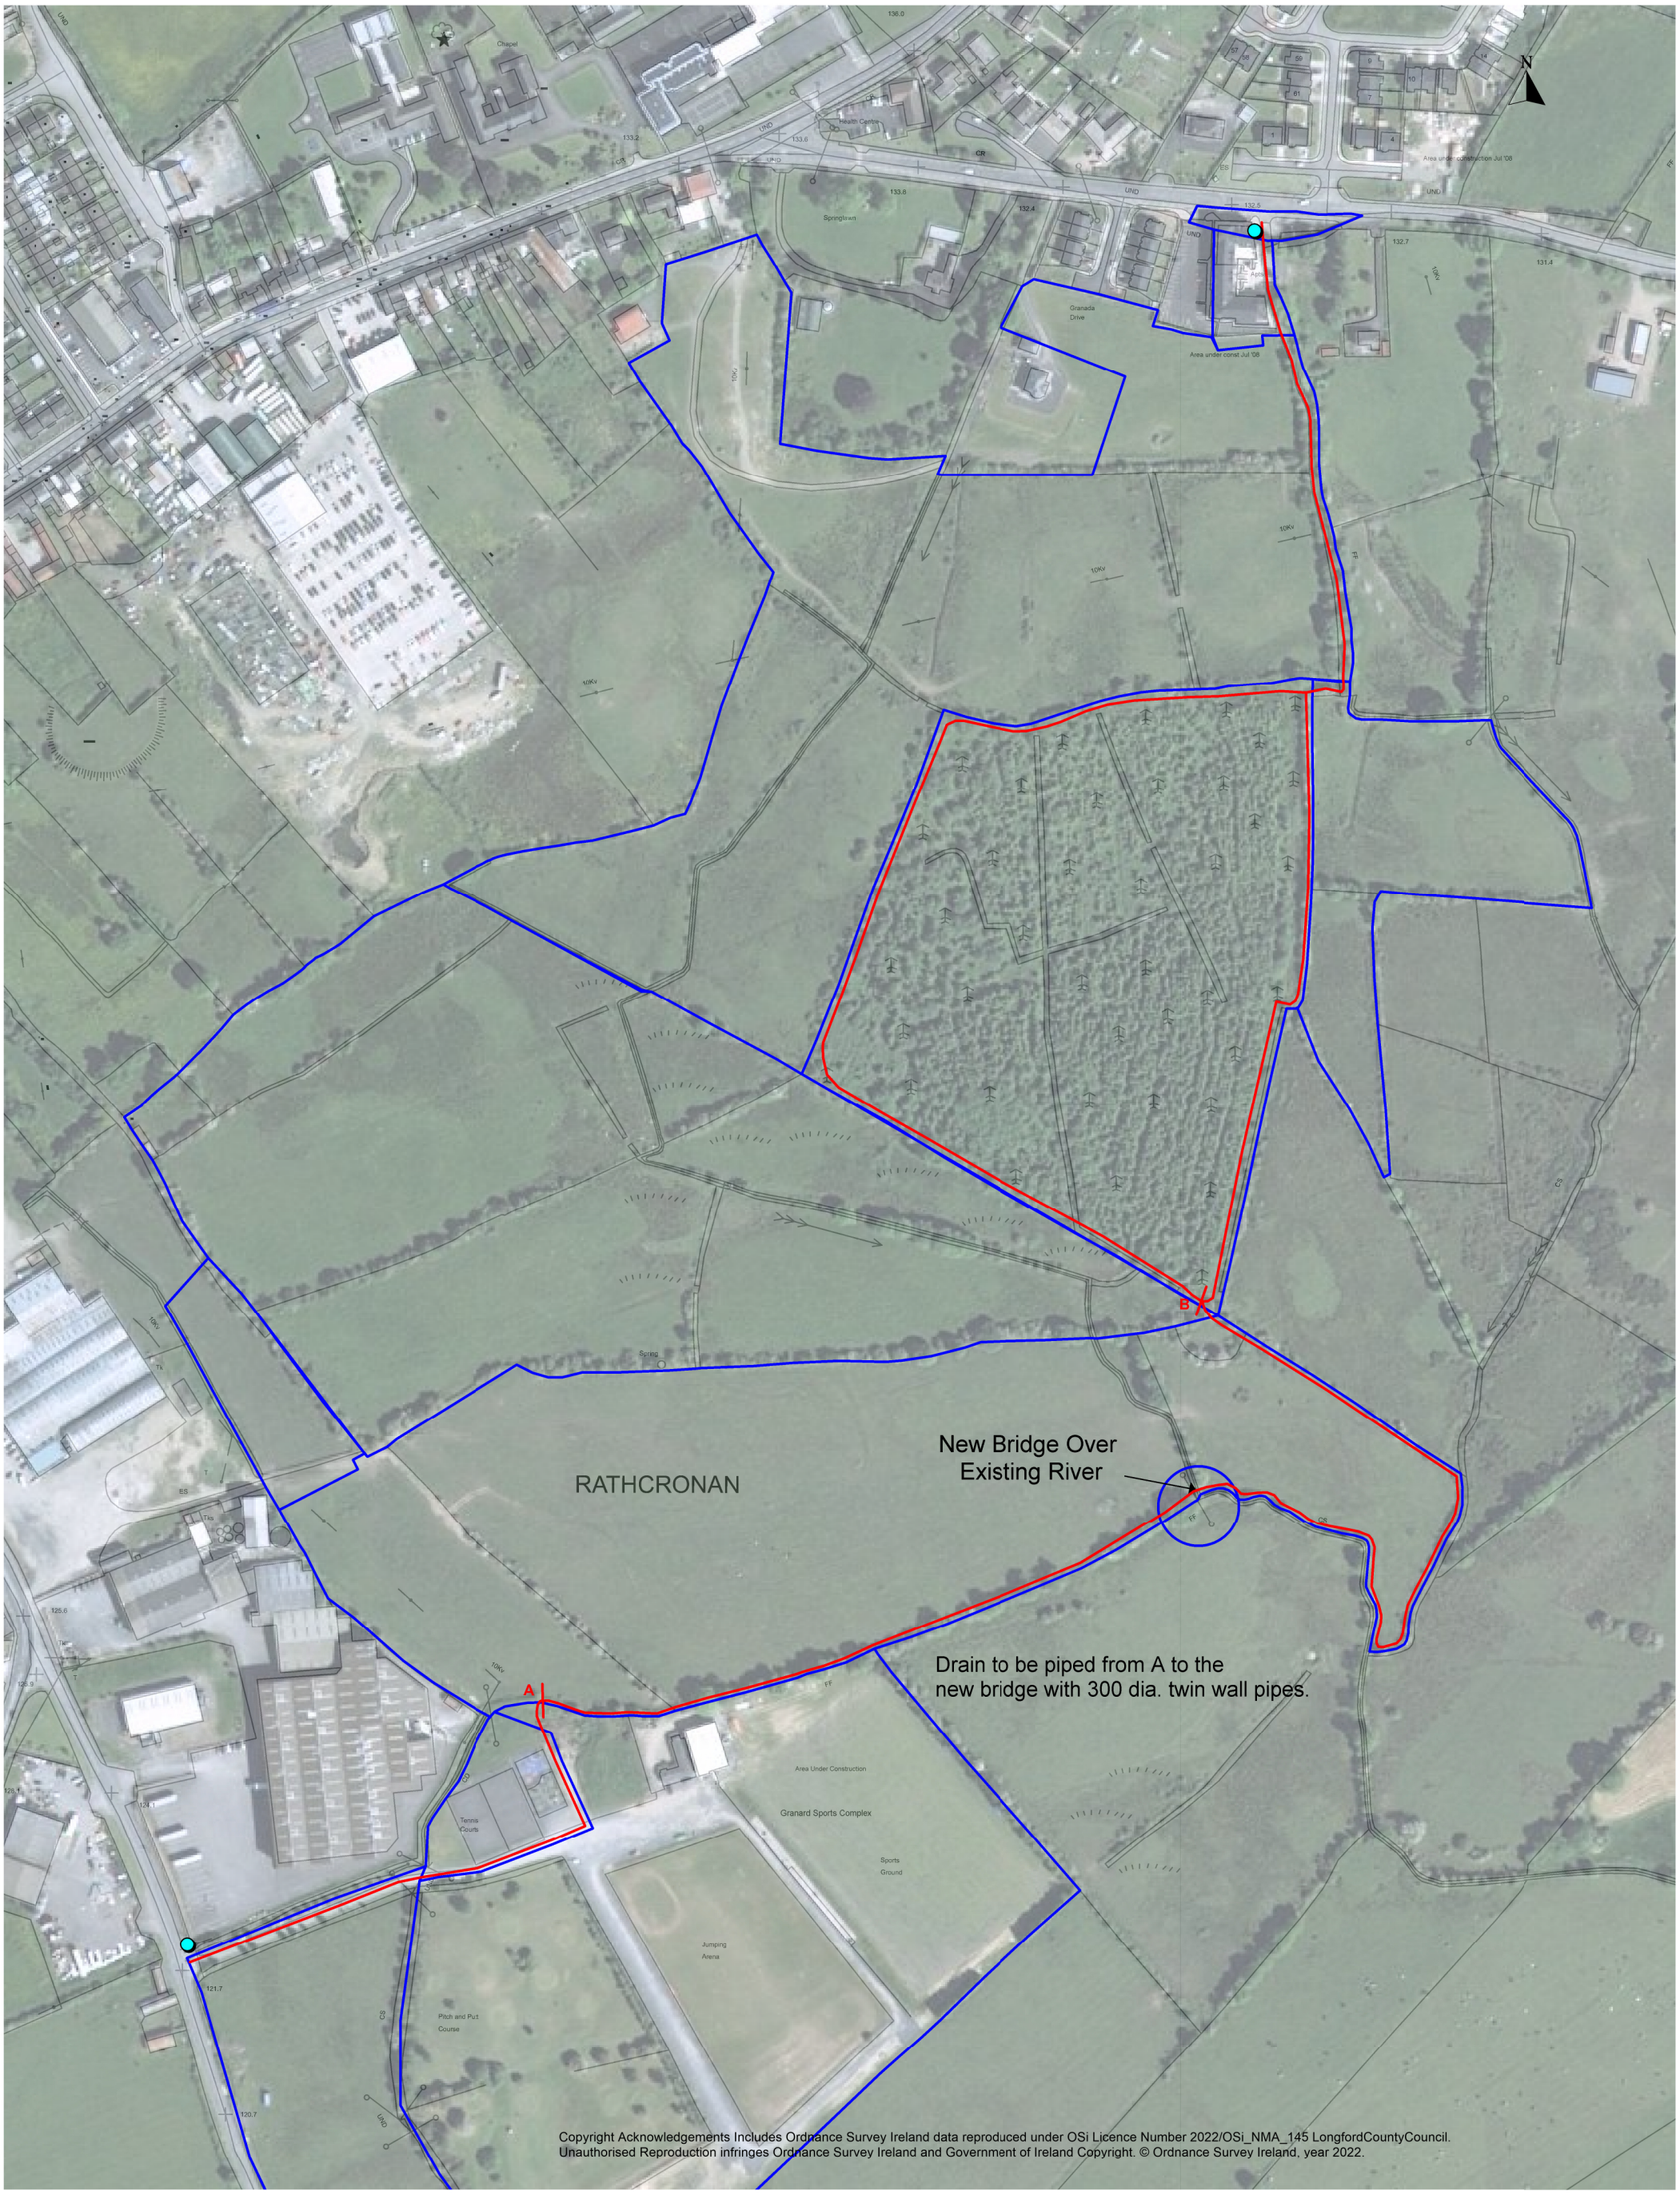


| | | | |
|---|---|---|---|
| Drawing Title: | OS Map Number: | Scale @ A3: | Legend |
| Landholding Map | 2174-C, 2174-D | 1:2500 | Proposed Path |
| Status: | Client: | Drawn By: | Position of Site Notice |
| Part VIII | Longford County Council | RS | Landholdings |
| Project Address: | Issue Date: | Checked By: | |
| Carragh, Rathcronan & Higginstown | April 2022 | GS | |

AN LONGFORT CONNECTED
Longford County Council
Comhairle Contae An Longfoirt
People · Place · Opportunity

Notes: Do not scale from drawings. All discrepancies to be reported to the architect innidiately. All dimensions to be verified by contractor on site prior to any works