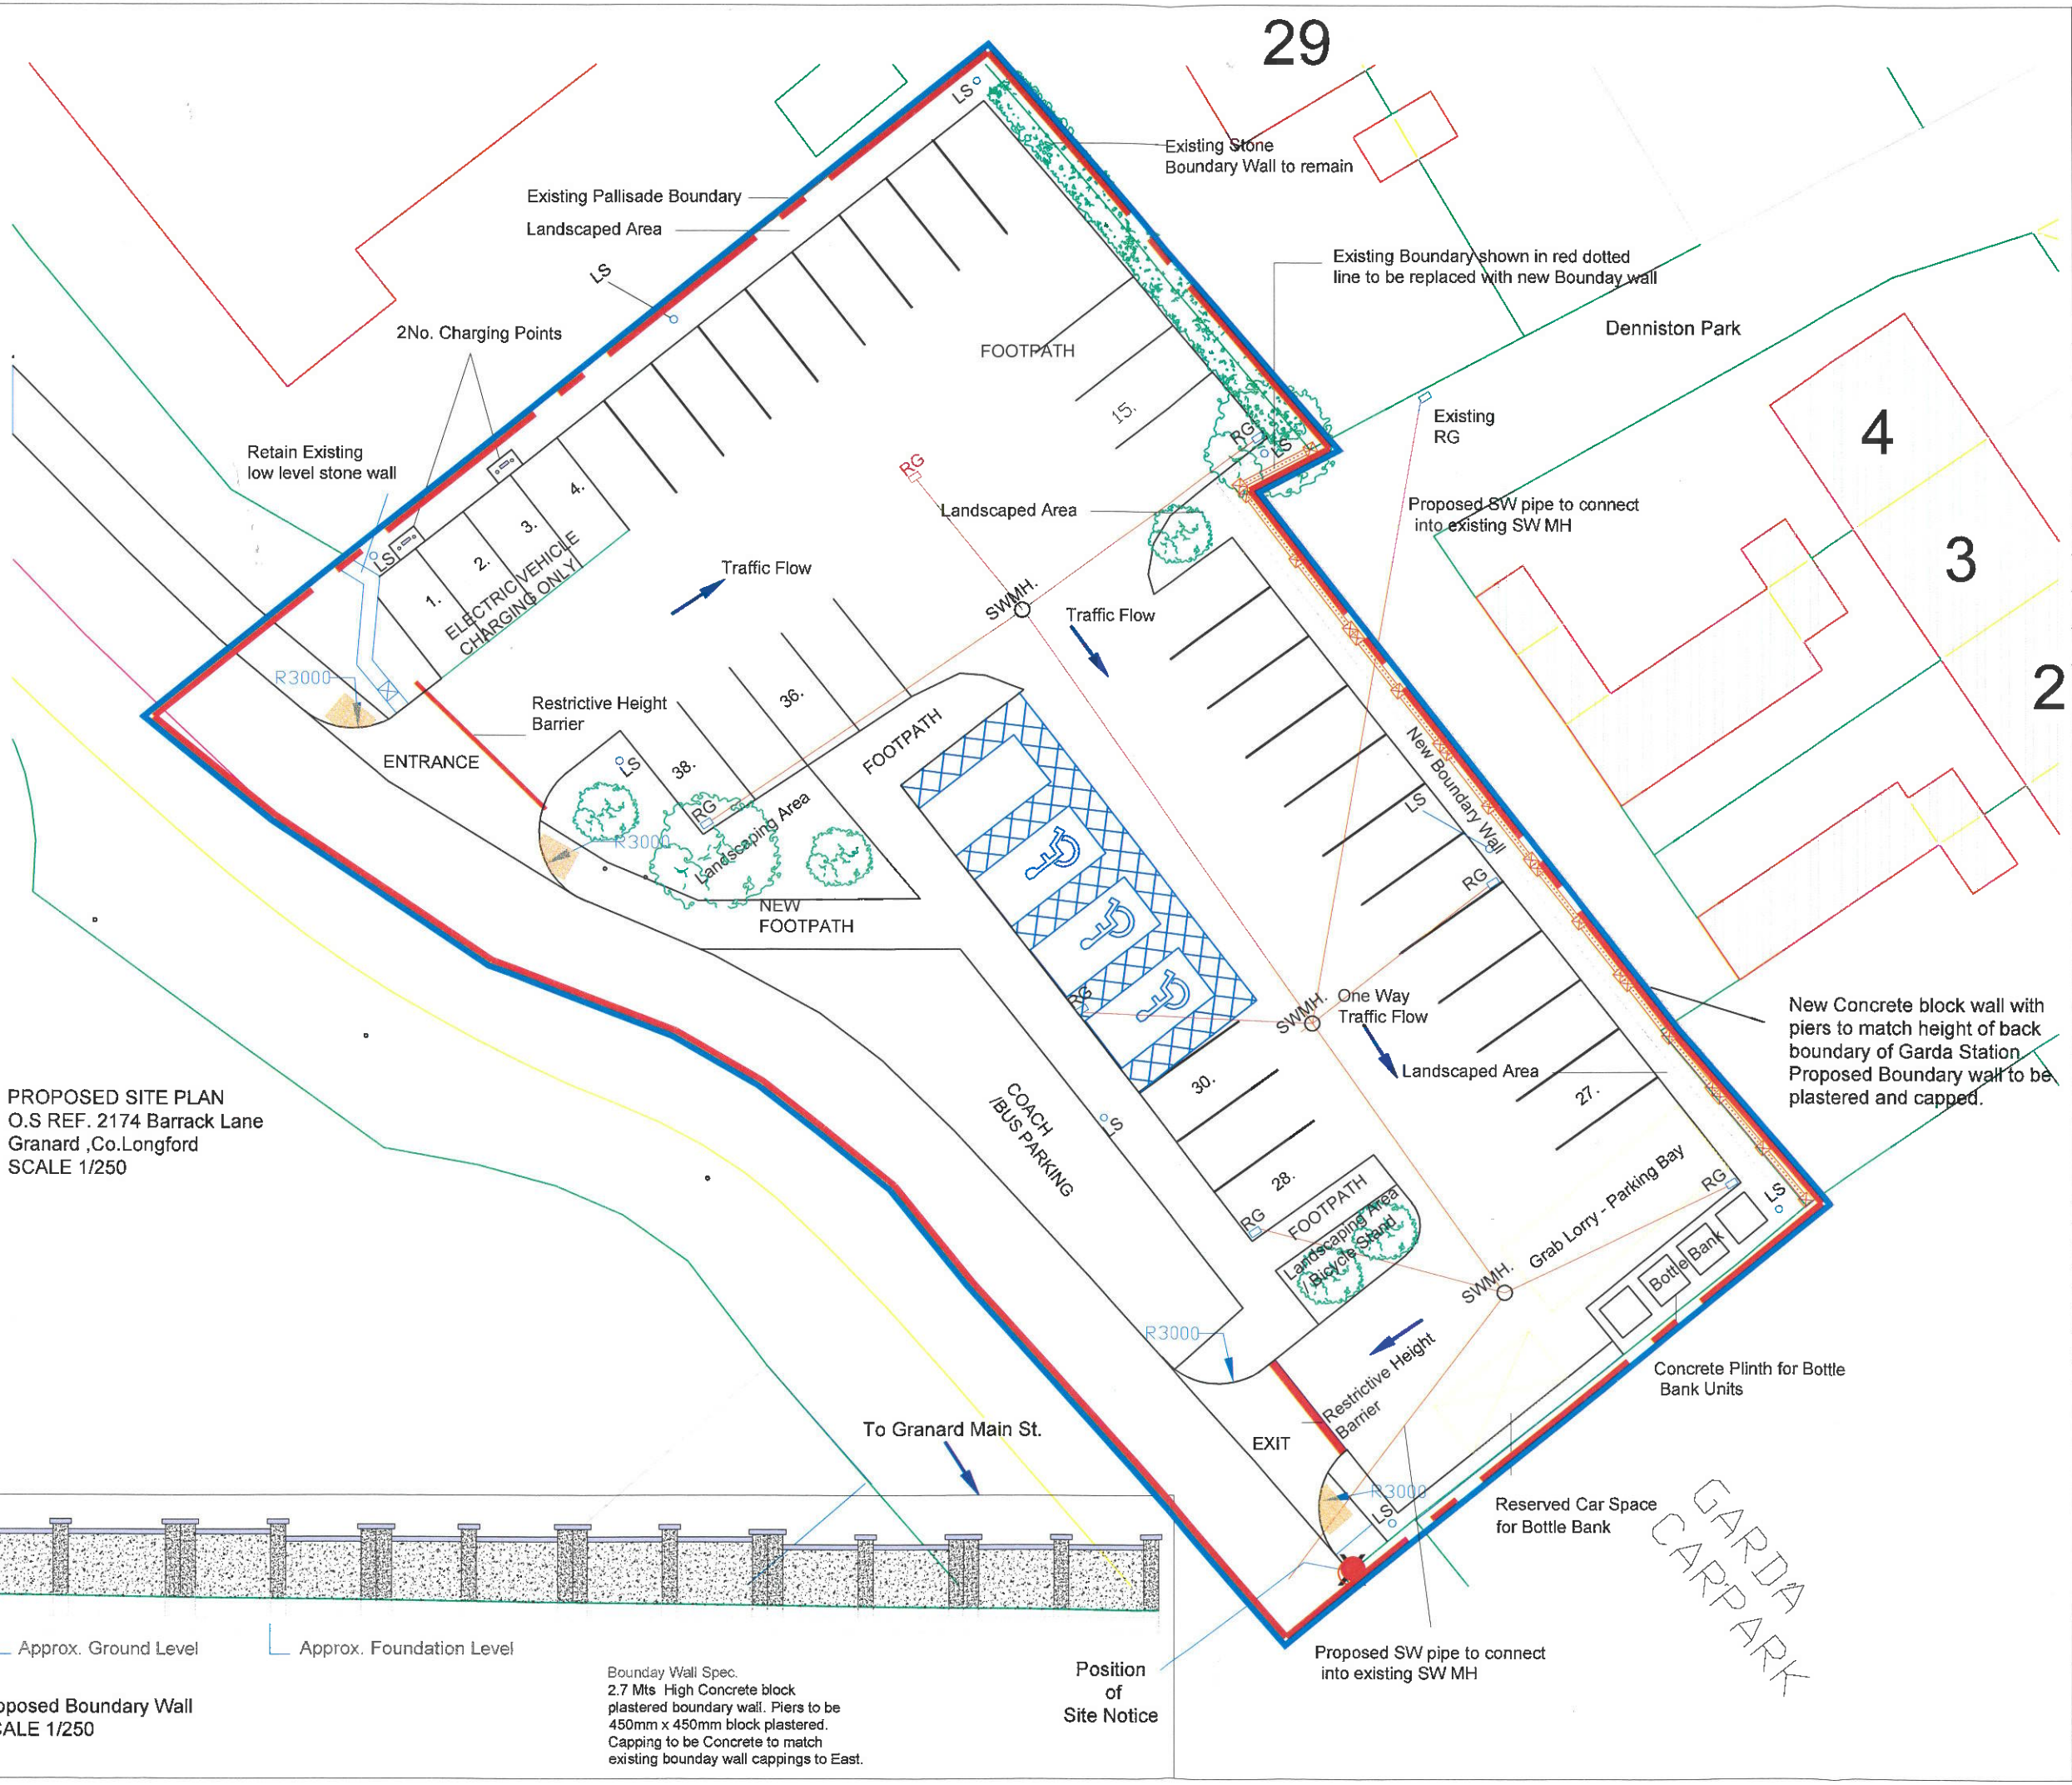

PROPOSED SITE PLAN
O.S REF. 2174 Barrack Lane
Granard ,Co.Longford
SCALE 1/250

Proposed Boundary Wall
SCALE 1/250

NOTE:

1. Do not scale off this drawing. Figured metric dimensions only should be taken off this drawing. Imperial dimensions, if any, contained on this drawing are given for illustrative purposes only.
2. This drawing, the design and contents contained herein are copyright, all rights are reserved. No part hereof may be copied or reproduced partially or wholly in any form whatsoever without the prior written consent of Longford County Council - (Road Design Section).
3. This drawing is to be used only for the specific project purpose and for the specific for which it has been prepared (see drawing status for details).
4. Where this drawing contains discrepancies in relation to other relevant documents, such discrepancies shall be brought to the attention of the Longford County Council - (Road Design Section).

N

LEGEND	
Site Boundary:	
Site Area ha:	0.4784 ha.
Land in Ownership of Applicant:	
Location of Site Notice:	
EXTRACT FROM LONGFORD O.S. 2174	
RG	Road Gully
LS	Lighting Stanard
	Tacile Paving

1. All public lighting for this development shall be designed by a competent lighting design engineer and shall fully comply with the requirements as stated within the current version of the Midland Counties Public Lighting Specification.

rev:	description:	date:	by

Ordnance Survey Ireland Copyright Licence No. NMA/01/19 Longford County Council
©Ordnance Survey Ireland & Government of Ireland

AN LONGFORT CONNECTED
Comhairle Chontae An Longfort
Longford County Council
Fregrin - Pride - Dygethority

LONGFORD COUNTY COUNCIL
ROAD DESIGN SECTION
CAMLIN COURT, Longford.
Tel: +353 (0)43 3343300 Email : info@longfordcoco.ie

PROJECT: Proposed Carparking Layout at Barrack Lane, Granard, Co.Longford

DRAWING: PROPOSED-SITE-PLAN
PROPOSED-WALL-ELEVATION

Date: 06/07/2022	Scale: 1/250	Drawn by: GMCCABE
Drg No: GCP-07-03	Revision: REV	Checked:

STATUS: PART-8-PLANNING