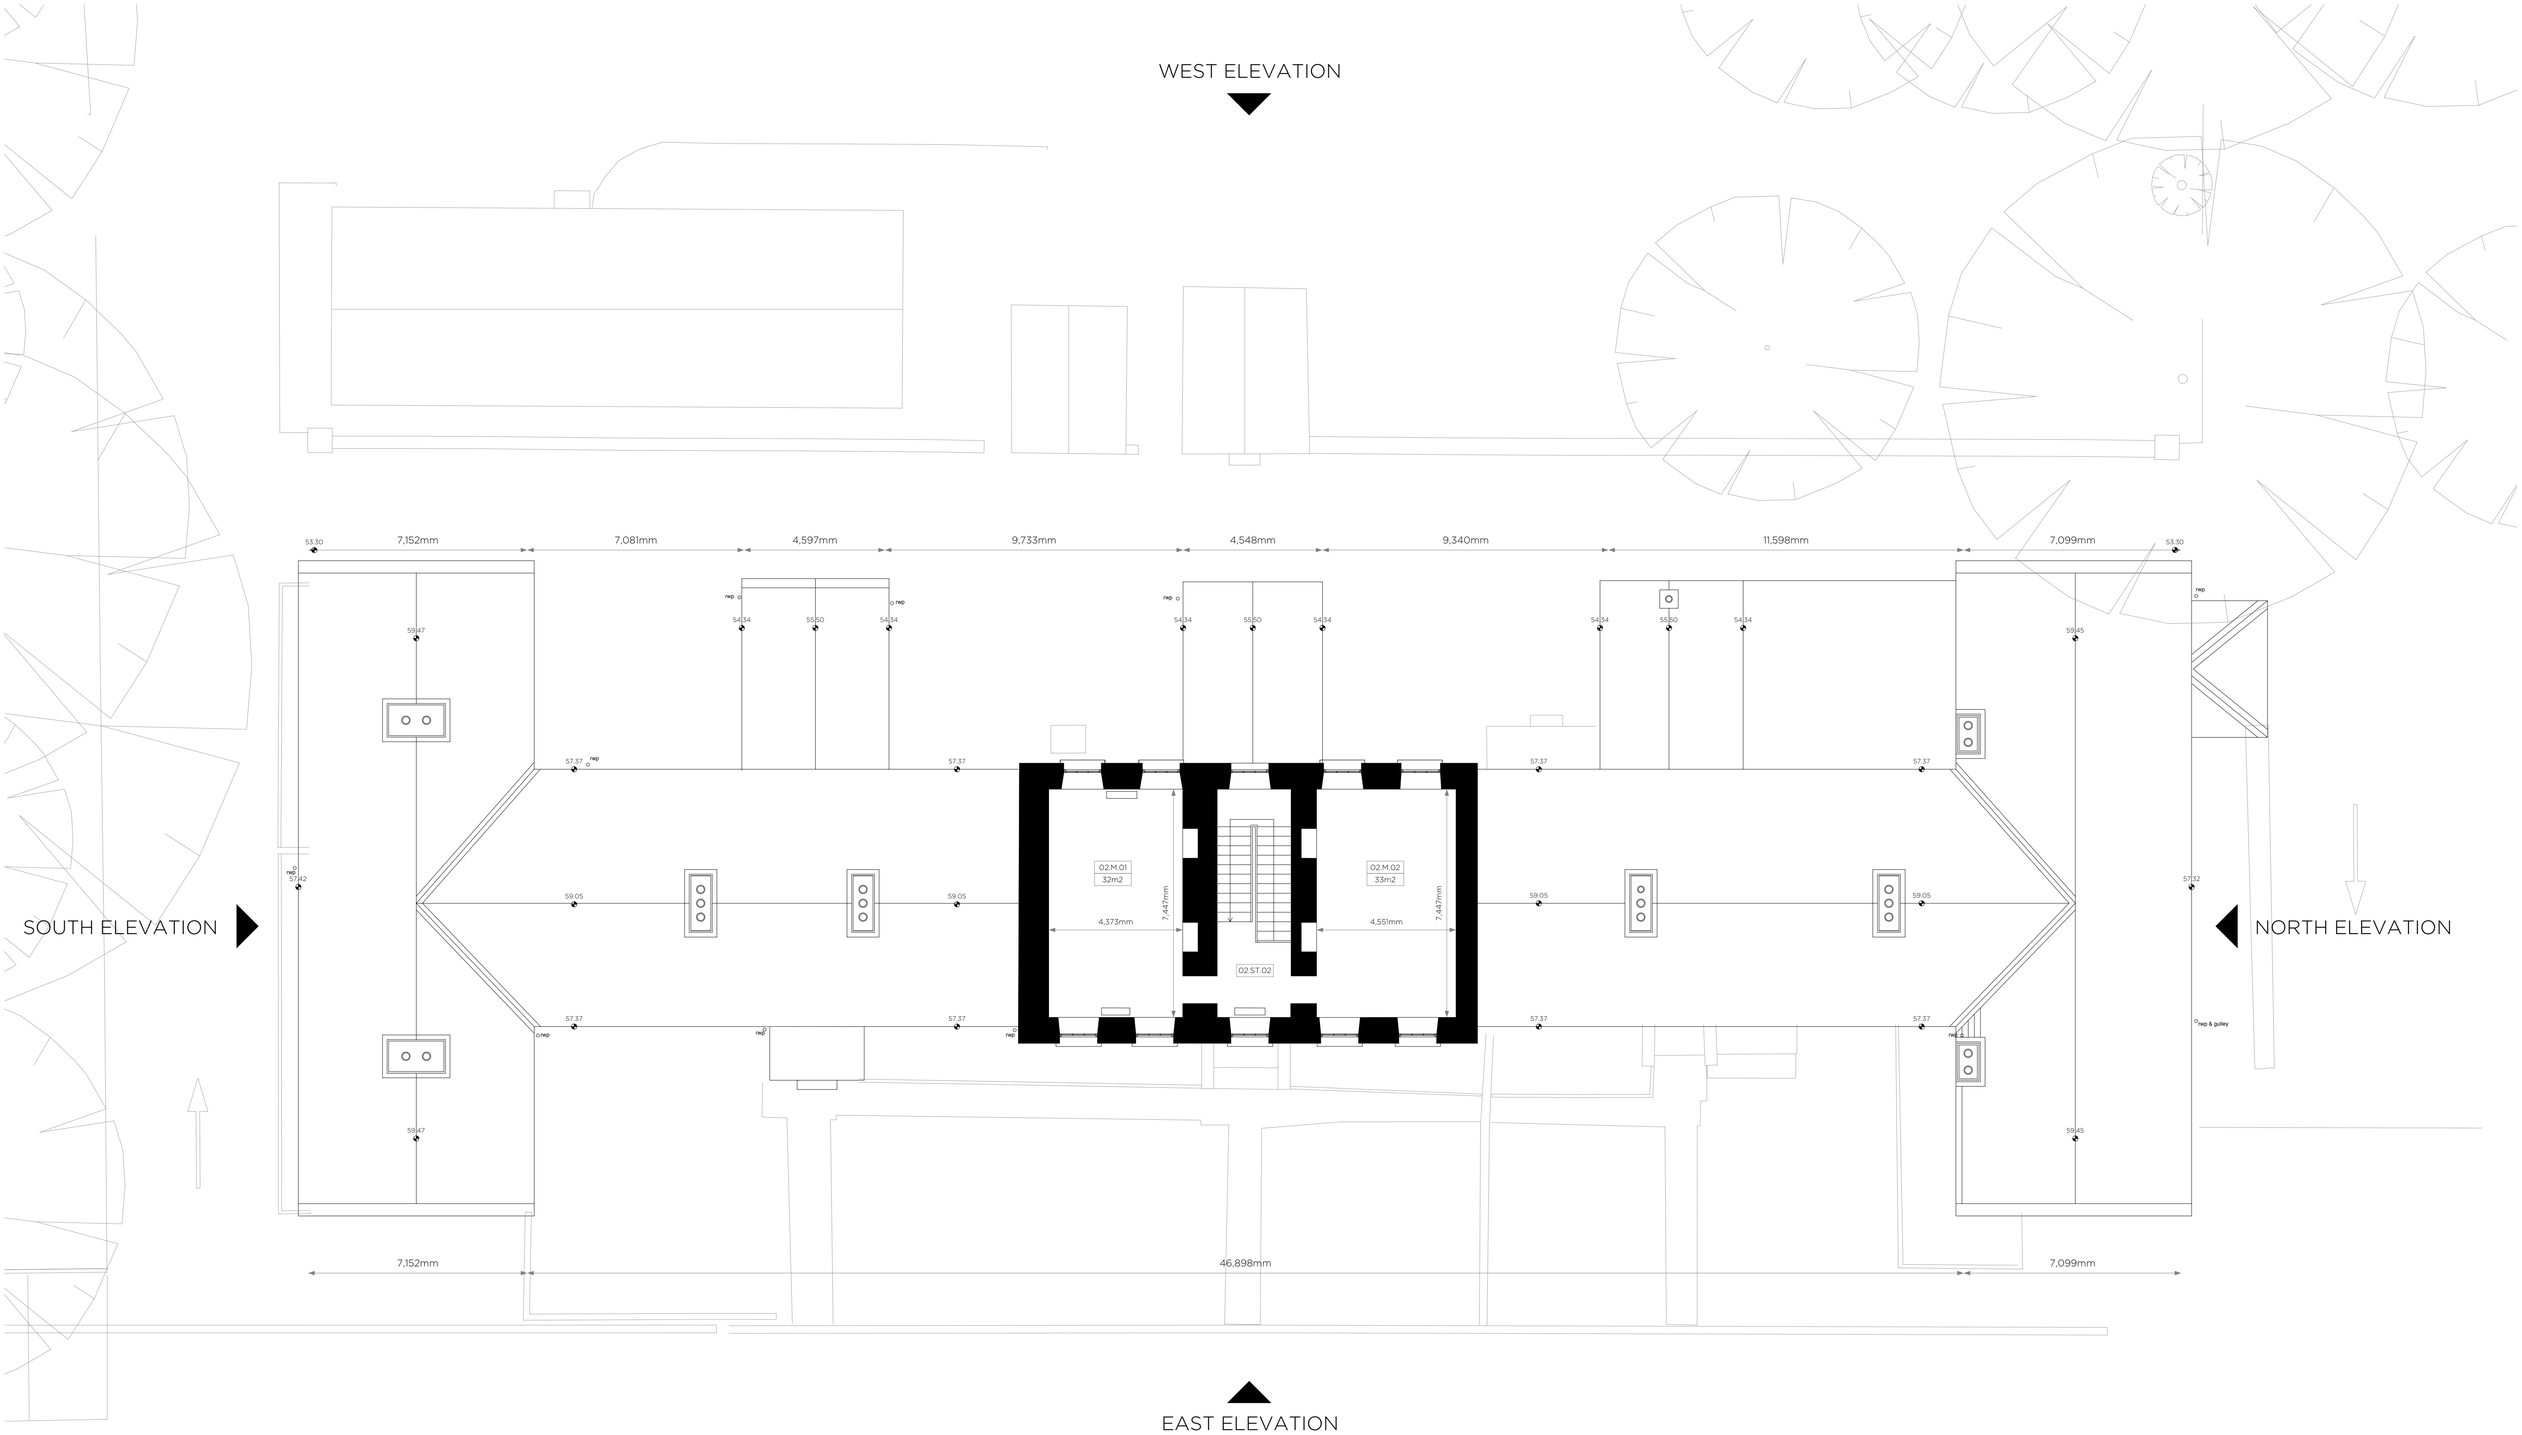

SECOND FLOOR PLAN _ EXISTING

0 2 4 6 8 10m

Scale

NORTH

AN LONGFORT CONNECTED
Comhairle Chontae An Longfoirt
Longford County Council
People • Place • Opportunity

LEAD CONSULTANT / ARCHITECT:	ROBIN LEE ARCHITECTURE
QUANTITY SURVEYOR:	NOLAN CONSTRUCTION CONSULTANTS
STRUCTURAL & CIVIL ENGINEER:	MPA
MECHANICAL & ELECTRICAL ENGINEER:	DELAP & WALLER

Issue	Description	Date	Drawn	Check
T	TENDER	09.01.2026	OC	RL

USE FIGURED DIMENSIONS ONLY - DO NOT SCALE FROM DRAWING - ALL DIMENSIONS TO BE CHECKED ON SITE - DRAWING TO BE READ IN CONJUNCTION WITH RELEVANT CONSULTANT DRAWINGS - ANY DISCREPANCIES TO BE REPORTED TO THE ARCHITECT
COPYRIGHT ROBIN LEE ARCHITECTURE

TENDER

ROBIN LEE ARCHITECTURE
3 Stukeley Street
London
WC2B 5LB
T: 020 3368 6724
E: info@robinleearchitecture.com
W: www.robinleearchitecture.com

Project
CONNOLLY BARRACKS
LONGFORD

Project No.
24011

Client
LONGFORD COUNTY COUNCIL

Date	Jan 2026
Scale / Format	1:100 / A1
Drawn / Checked	OC / RL

Drawing No.
D.012

Drawing Name
Second Floor Plan_Existing

Issue
T