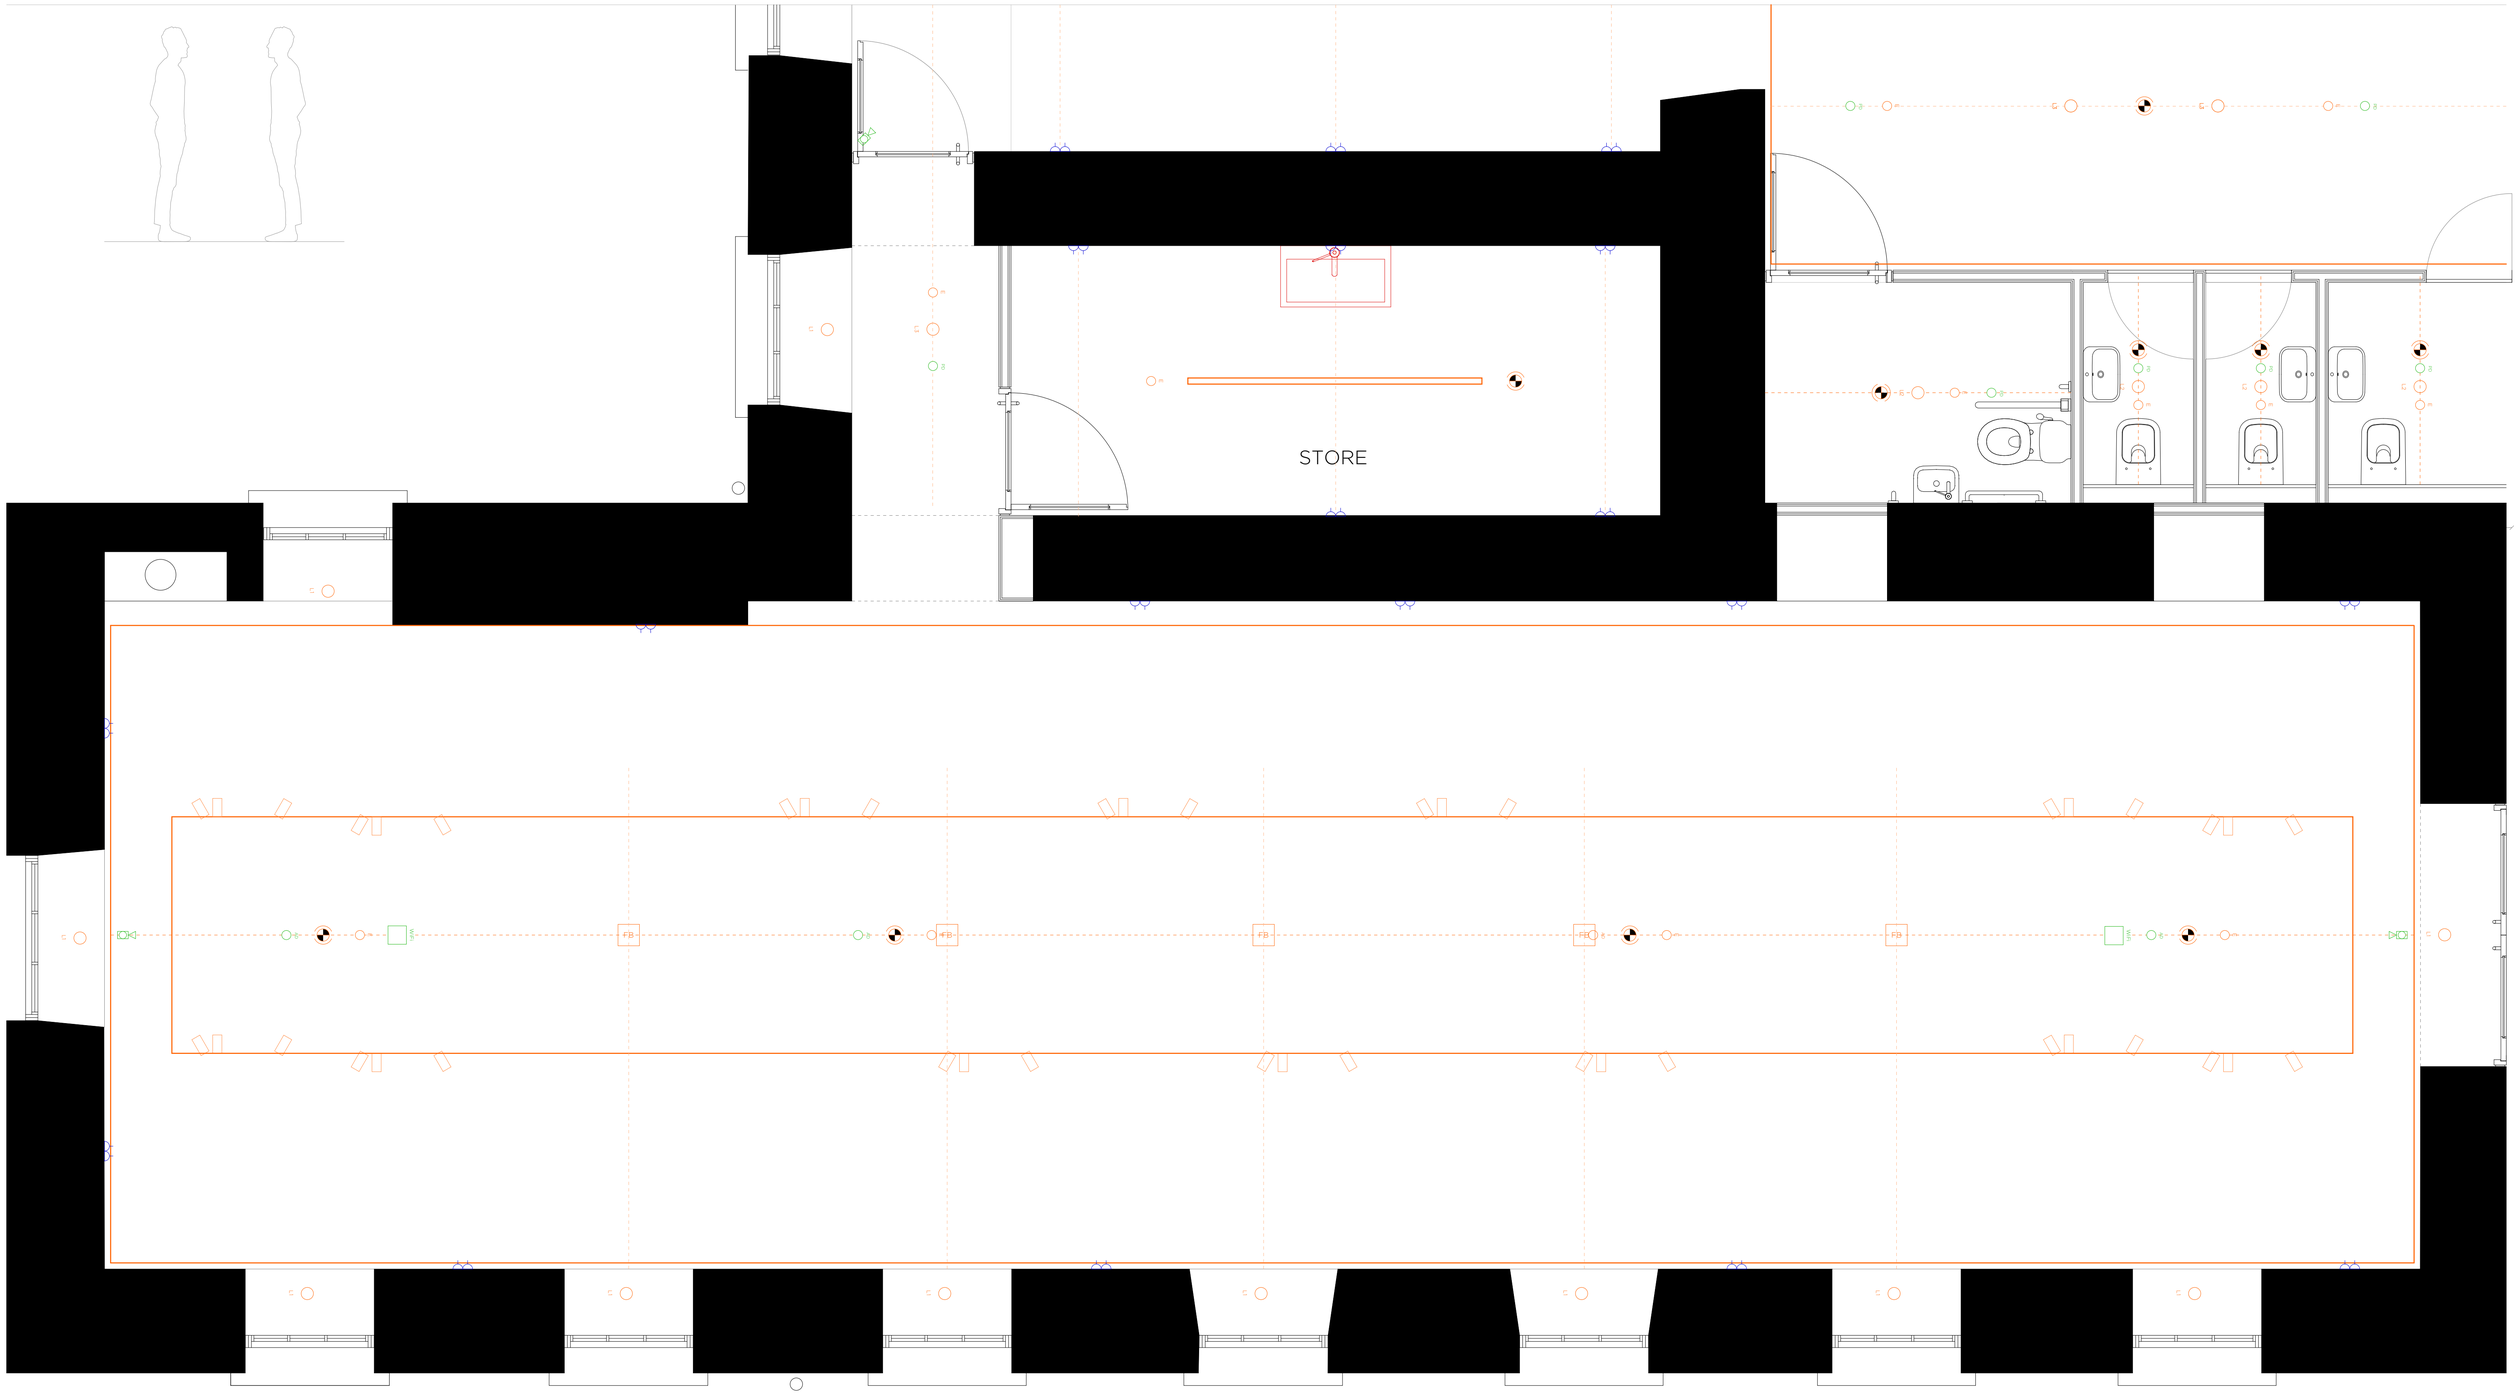

MAKER SPACE FLOOR PLAN _ NORTH

0 2.5m
Scale

AN LONGFORT CONNECTED
Comhairle Chontae An Longfoirt
Longford County Council
People • Place • Opportunity

48.55

LEAD CONSULTANT / ARCHITECT:	ROBIN LEE ARCHITECTURE
QUANTITY SURVEYOR:	NOLAN CONSTRUCTION CONSULTANTS
STRUCTURAL & CIVIL ENGINEER:	MPA
MECHANICAL & ELECTRICAL ENGINEER:	DELAP & WALLER

33.1

Issue	Description	Date	Drawn	Check
T	TENDER	09.01.2026	OC	RL

USE FIGURED DIMENSIONS ONLY - DO NOT SCALE FROM DRAWING - ALL DIMENSIONS TO BE CHECKED ON SITE - DRAWING TO BE READ IN CONJUNCTION WITH RELEVANT CONSULTANT DRAWINGS - ANY DISCREPANCIES TO BE REPORTED TO THE ARCHITECT
COPYRIGHT ROBIN LEE ARCHITECTURE

TENDER

ROBIN LEE ARCHITECTURE
3 Stukeley Street
London
WC2B 5LB
T: 020 3368 6724
E: info@robinleearchitecture.com
W: www.robinleearchitecture.com

Project	CONNOLLY BARRACKS LONGFORD
Project No.	24011
Client	LONGFORD COUNTY COUNCIL
Date	Jan 2026
Scale / Format	1:25 / A1
Drawn / Checked	OC / RL
Drawing No.	D.630
Drawing Name	Maker Space Floor Plan_North
Issue	T