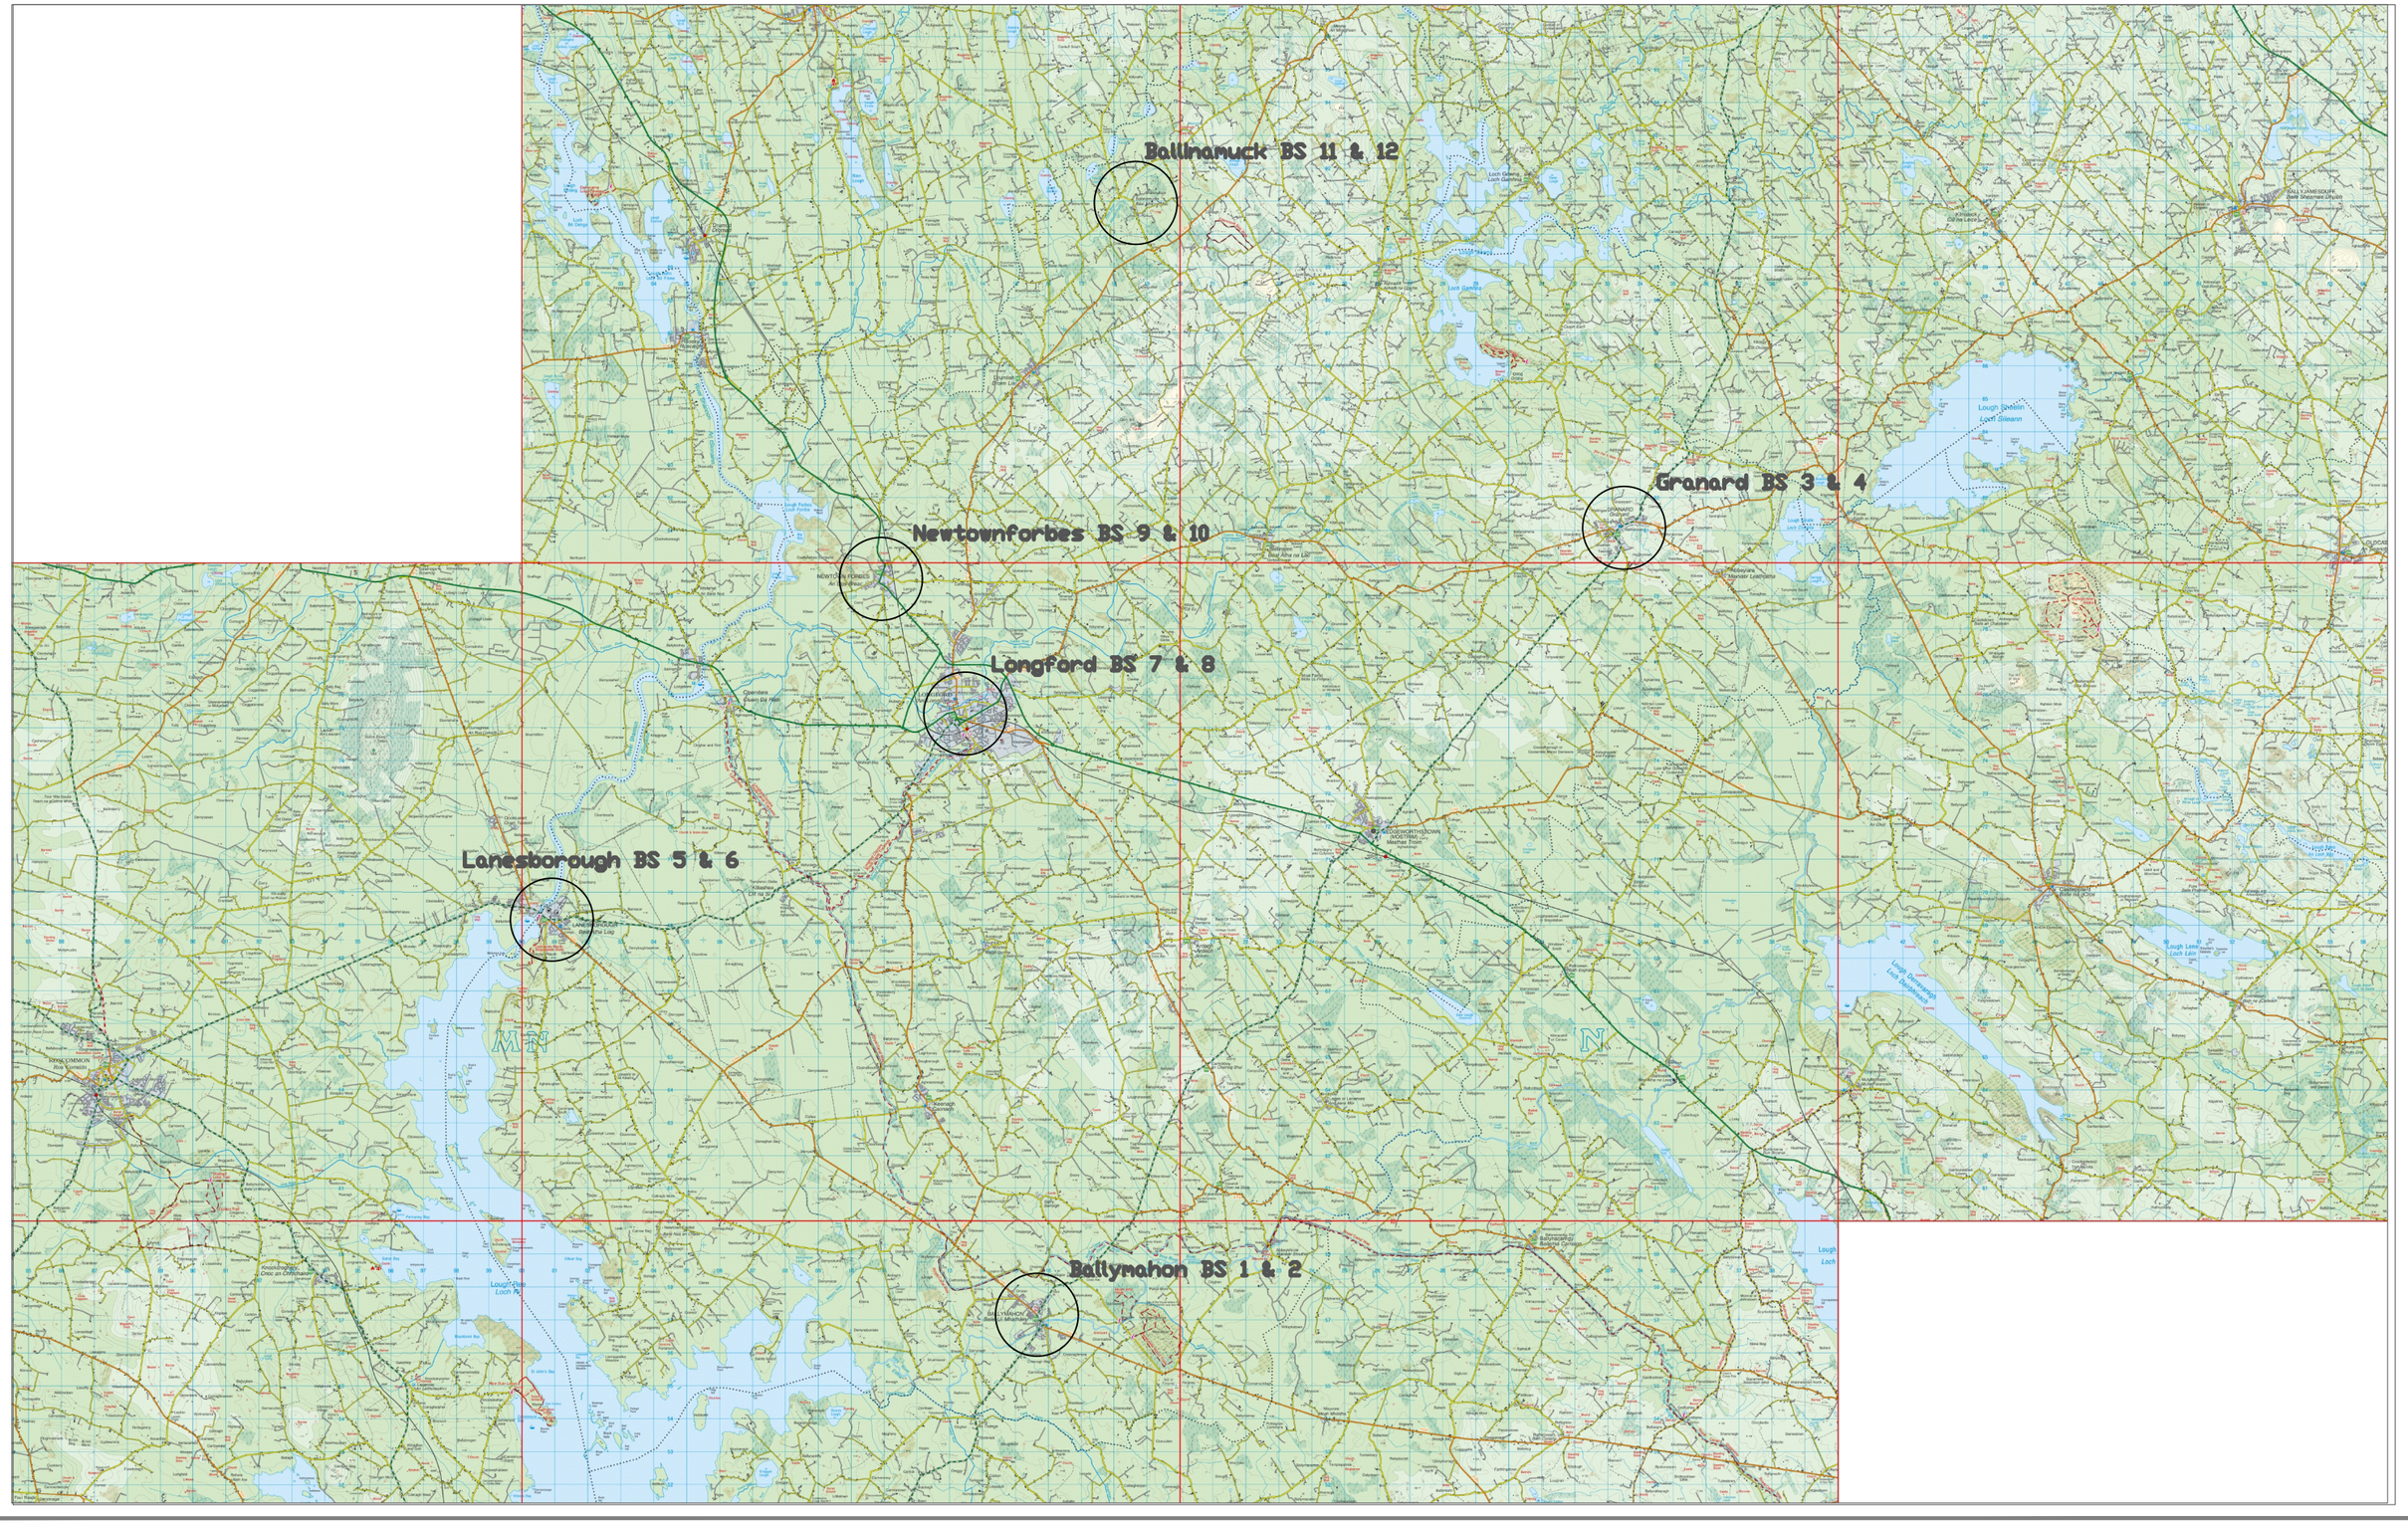


- THIS DRAWING TO BE READ IN CONJUNCTION WITH ALL OTHER ARCHITECTURAL AND ENGINEERING DRAWINGS AND ALL OTHER RELEVANT DRAWINGS AND SPECIFICATIONS.
- DO NOT SCALE THIS DRAWING USE FIGURED DIMENSIONS ONLY.
- © COPYRIGHT OF THIS DRAWING MAY BE ATTRIBUTED OR TRANSFERRED IN ANY FORM OR METHOD IN ANY MANNER WHATSOEVER WITHOUT THE PRIOR WRITTEN CONSENT OF THE COPYRIGHT OWNER. AS INSTRUMENTS OF SERVICE THESE DRAWINGS REMAIN THE PROPERTY OF THE PROFESSIONAL CONSULTANTS WHO ORIGINALLY PREPARED THEM.

Rev. No.	Date	Revision Notes	Drn. by	Chkd. by

AN LONGFORT CONNECTED
Comhairle Chontae An Longfort
Longford County Council
People - Place - Opportunity

Copyright Acknowledgements includes Ordnance Survey Ireland data reproduced under OSi License Number 2021/OSi NMA 145 Longford County Council.

COMHAIRLE CHONTAE LONGFOIRT

Longford County Council

GREAT WATER STREET
LONGFORD
Tel. (043) 46231

Client :	*Longford County Council*		
Project :	**LD/25/0005 Longford, Phase 2, Bus (BSEP)**		
Title :	**SITE LOCATION MAP**		
Drawing No:	**001**		Revision:
Scale:	**NTS**	Date: Nov 2026	Status:
Drawn by:		Checked: --	Approved: