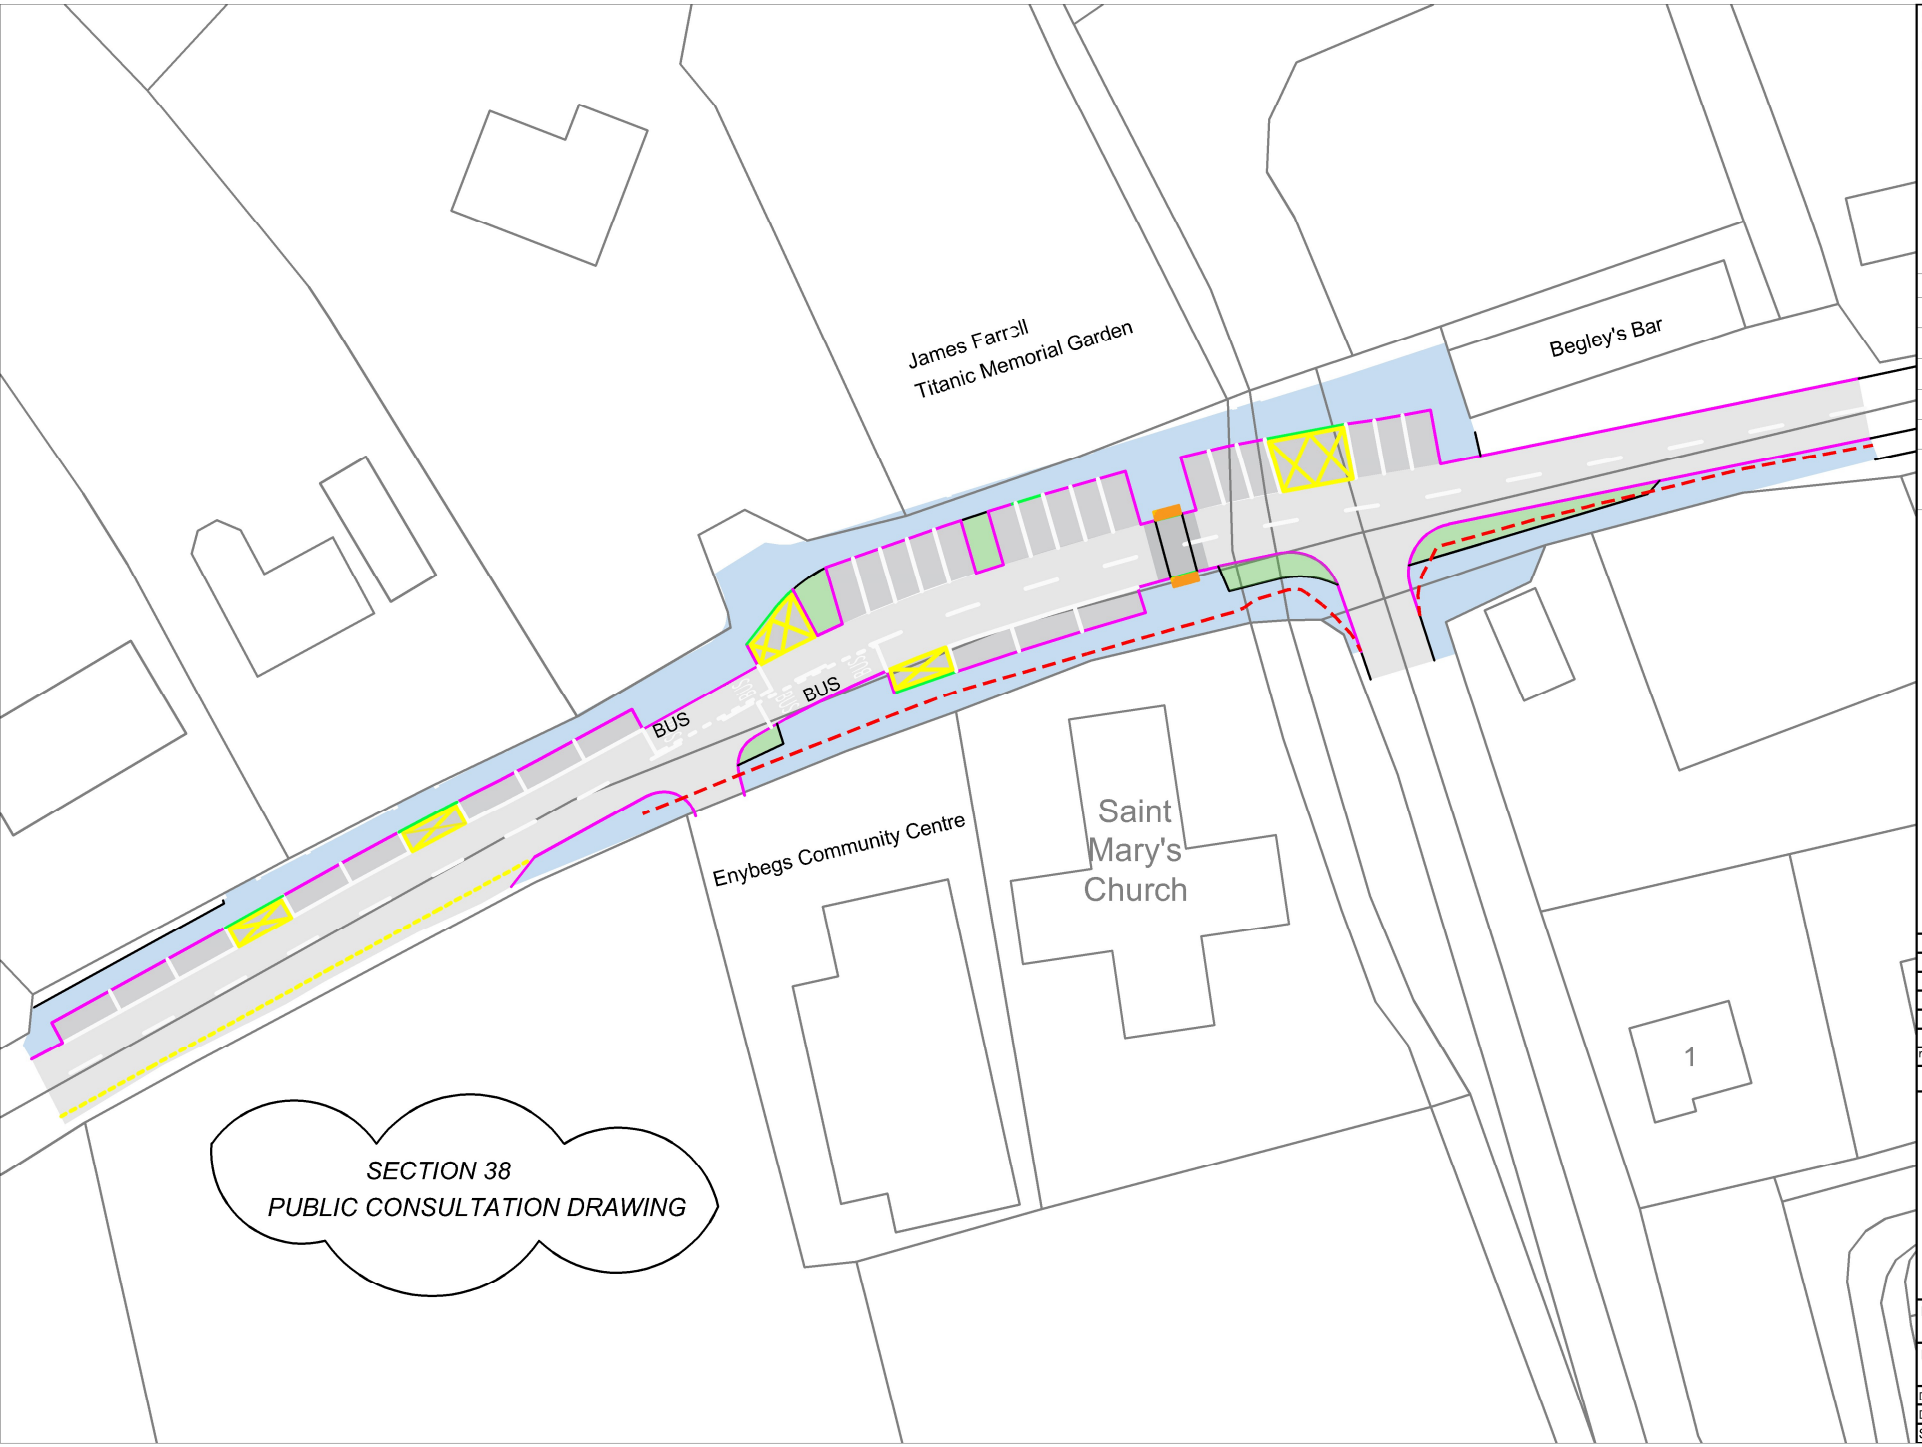

NOTE:

1. Do not scale off this drawing. Figured metric dimensions only should be taken off this drawing. Imperial dimensions, if any, contained on this drawing are given for illustrative purposes only.
2. This drawing, the design and contents contained herein are copyright, all rights are reserved. No part hereof may be copied or reproduced partially or wholly in any form whatsoever without the prior written consent of Longford County Council - (Road Design Section).
3. This drawing is to be used only for the specific project purpose and for the specific for which it has been prepared (see drawing status for details).
4. Where this drawing contains discrepancies in relation to other relevant documents, such discrepancies shall be brought to the attention of the Longford County Council - (Road Design Section).

N

LEGEND

EXISTING KERBLINE TO BE REMOVED	
PROPOSED NEW KERBLINE	
PROPOSED DROPPED KERB	
PROPOSED FOOTPATH	
PROPOSED GREEN AREA	
PROPOSED PEDESTRIAN CROSSING POINT	

rev:	description:	date:	by

CYAL50511183
© Tailte Eireann – Surveying.

AN LONGFORT CONNECTED
Comhairle Chontae An Longfoirt
Longford County Council
People · Place · Opportunity

LONGFORD COUNTY COUNCIL
ROAD DESIGN SECTION
CAMLIN COURT, Longford.
Tel: +353 (0)43 3343300 Email : info@longfordcoco.ie

PROJECT: Proposed Traffic Calming Scheme
Enybegs, Co. Longford

DRAWING: TRAFFIC_CALMING_SCHEME

Date: 17-07-2026	Scale: 1/500	Drawn by: I K
Drg No: 01	Revision: REV	Checked: EM
STATUS: XXXXXXX		