



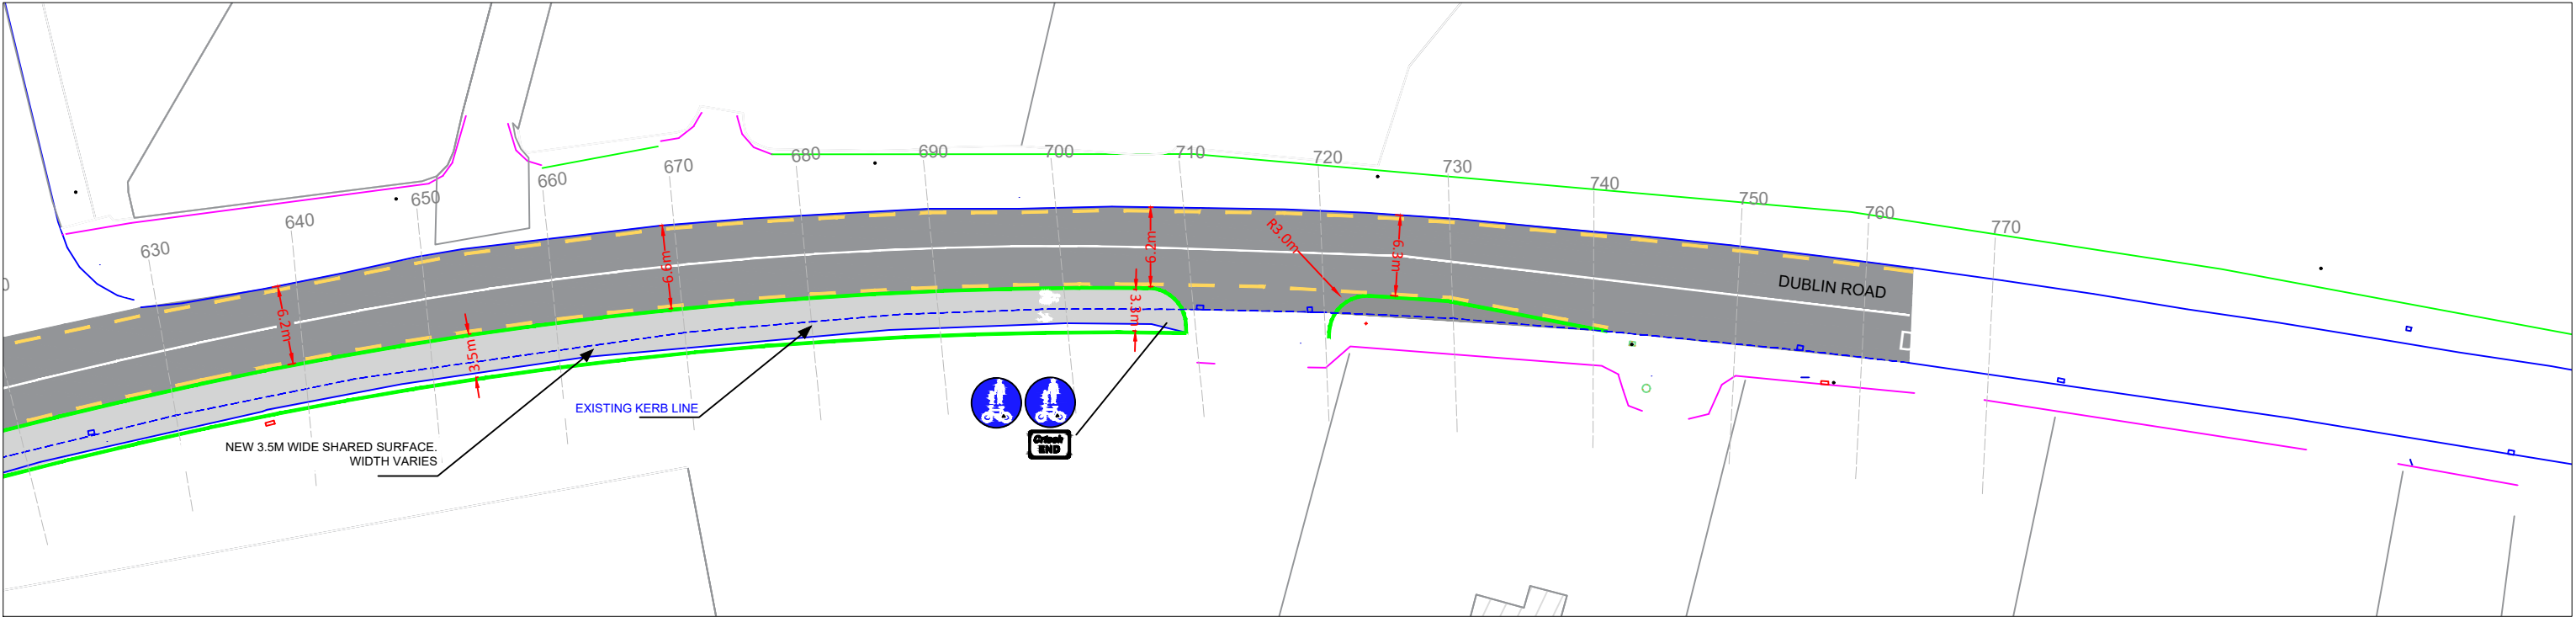

NOTE:
1. Do not scale off this drawing. Figured metric dimensions only should be taken off this drawing. Imperial dimensions, if any, contained on this drawing are given for illustrative purposes only.
2. This drawing, the design and contents contained herein are copyright, all rights are reserved. No part hereof may be copied or reproduced partially or wholly in any form whatsoever without the prior written consent of Longford County Council.
3. This drawing is to be used only for the specific project purpose and for the specific for which it has been prepared (see drawing status for details).
4. Where this drawing contains discrepancies in relation to other relevant documents, such discrepancies shall be brought to the attention of the Longford County Council.

rev:	description:	date:	by

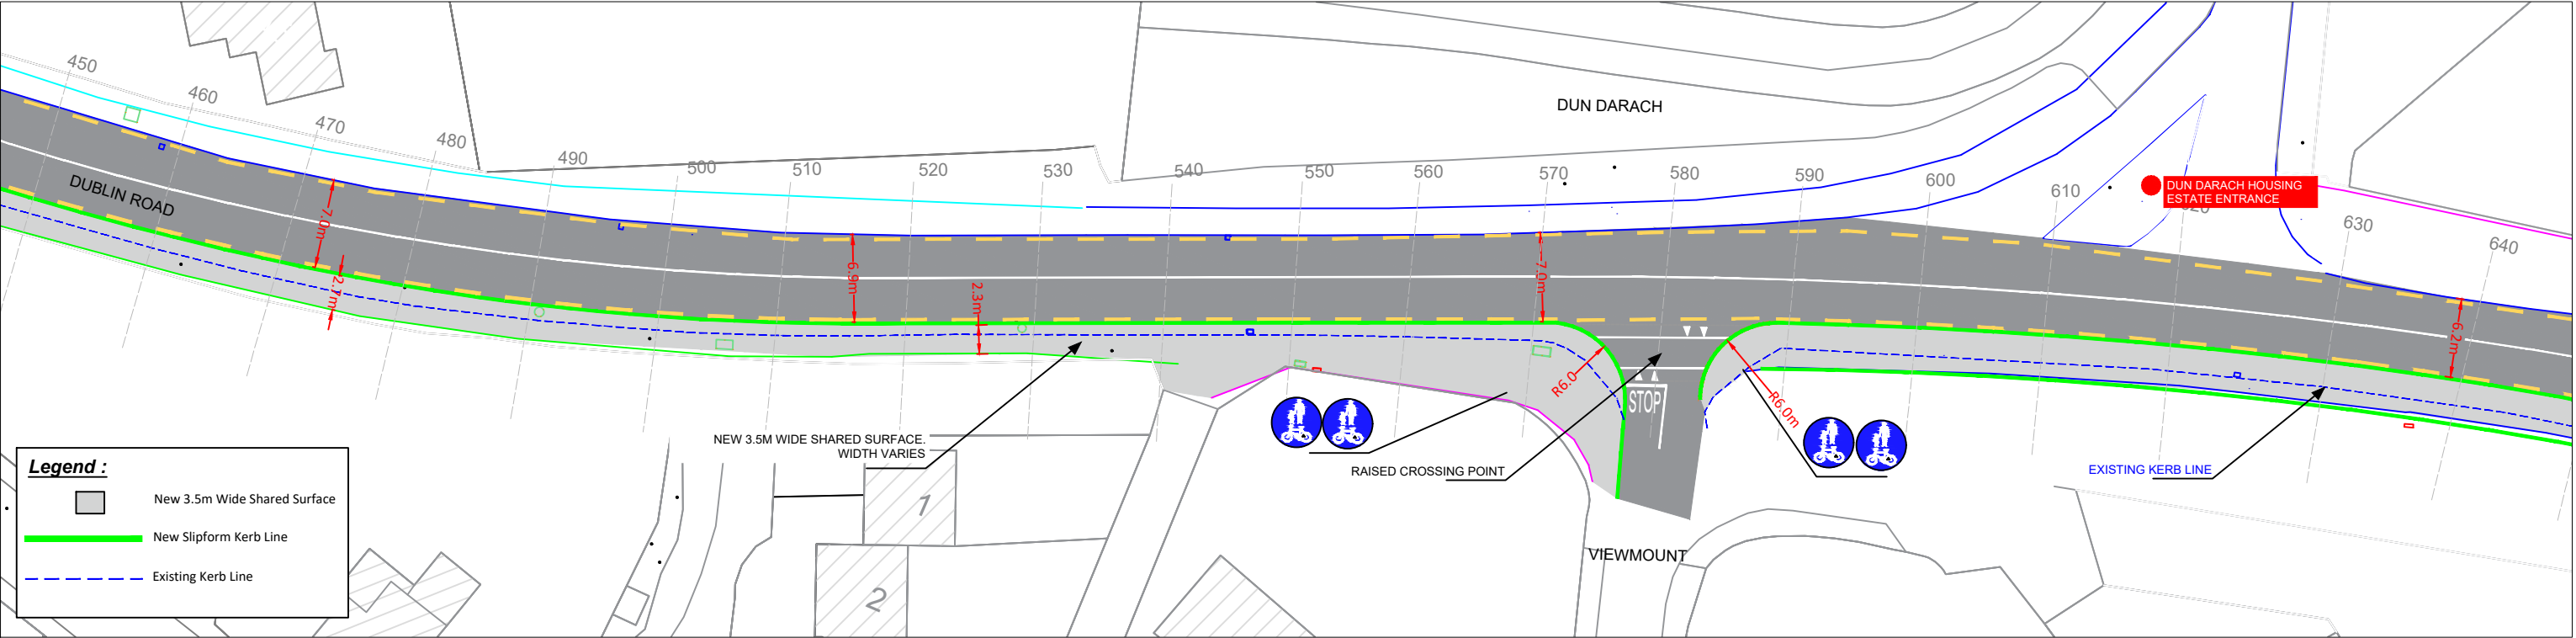

LONGFORD COUNTY COUNCIL
LONGFORD MD
Great Water St, Co. Longford.
Tel: +353 (0)43 3343300 Email : info@longfordcoco.ie
Ordnance Survey Ireland Copyright Licence No. NMA/01/19 Longford County Council © Ordnance Survey Ireland & Government of Ireland

PROJECT: R393 - DUBLIN ROAD - VIEWMOUNT FOOTPATH IMPROVEMENT PROGRAMME 2026		
DRAWING: PROPOSED SITE LAYOUT (SHEET 2)		
Date: SEP 26	Scale: 1:250@A3	Drg No: LCC-MID-002
Drawn by: DaraMc	Checked:	Revision:
STATUS: DISCUSSION		