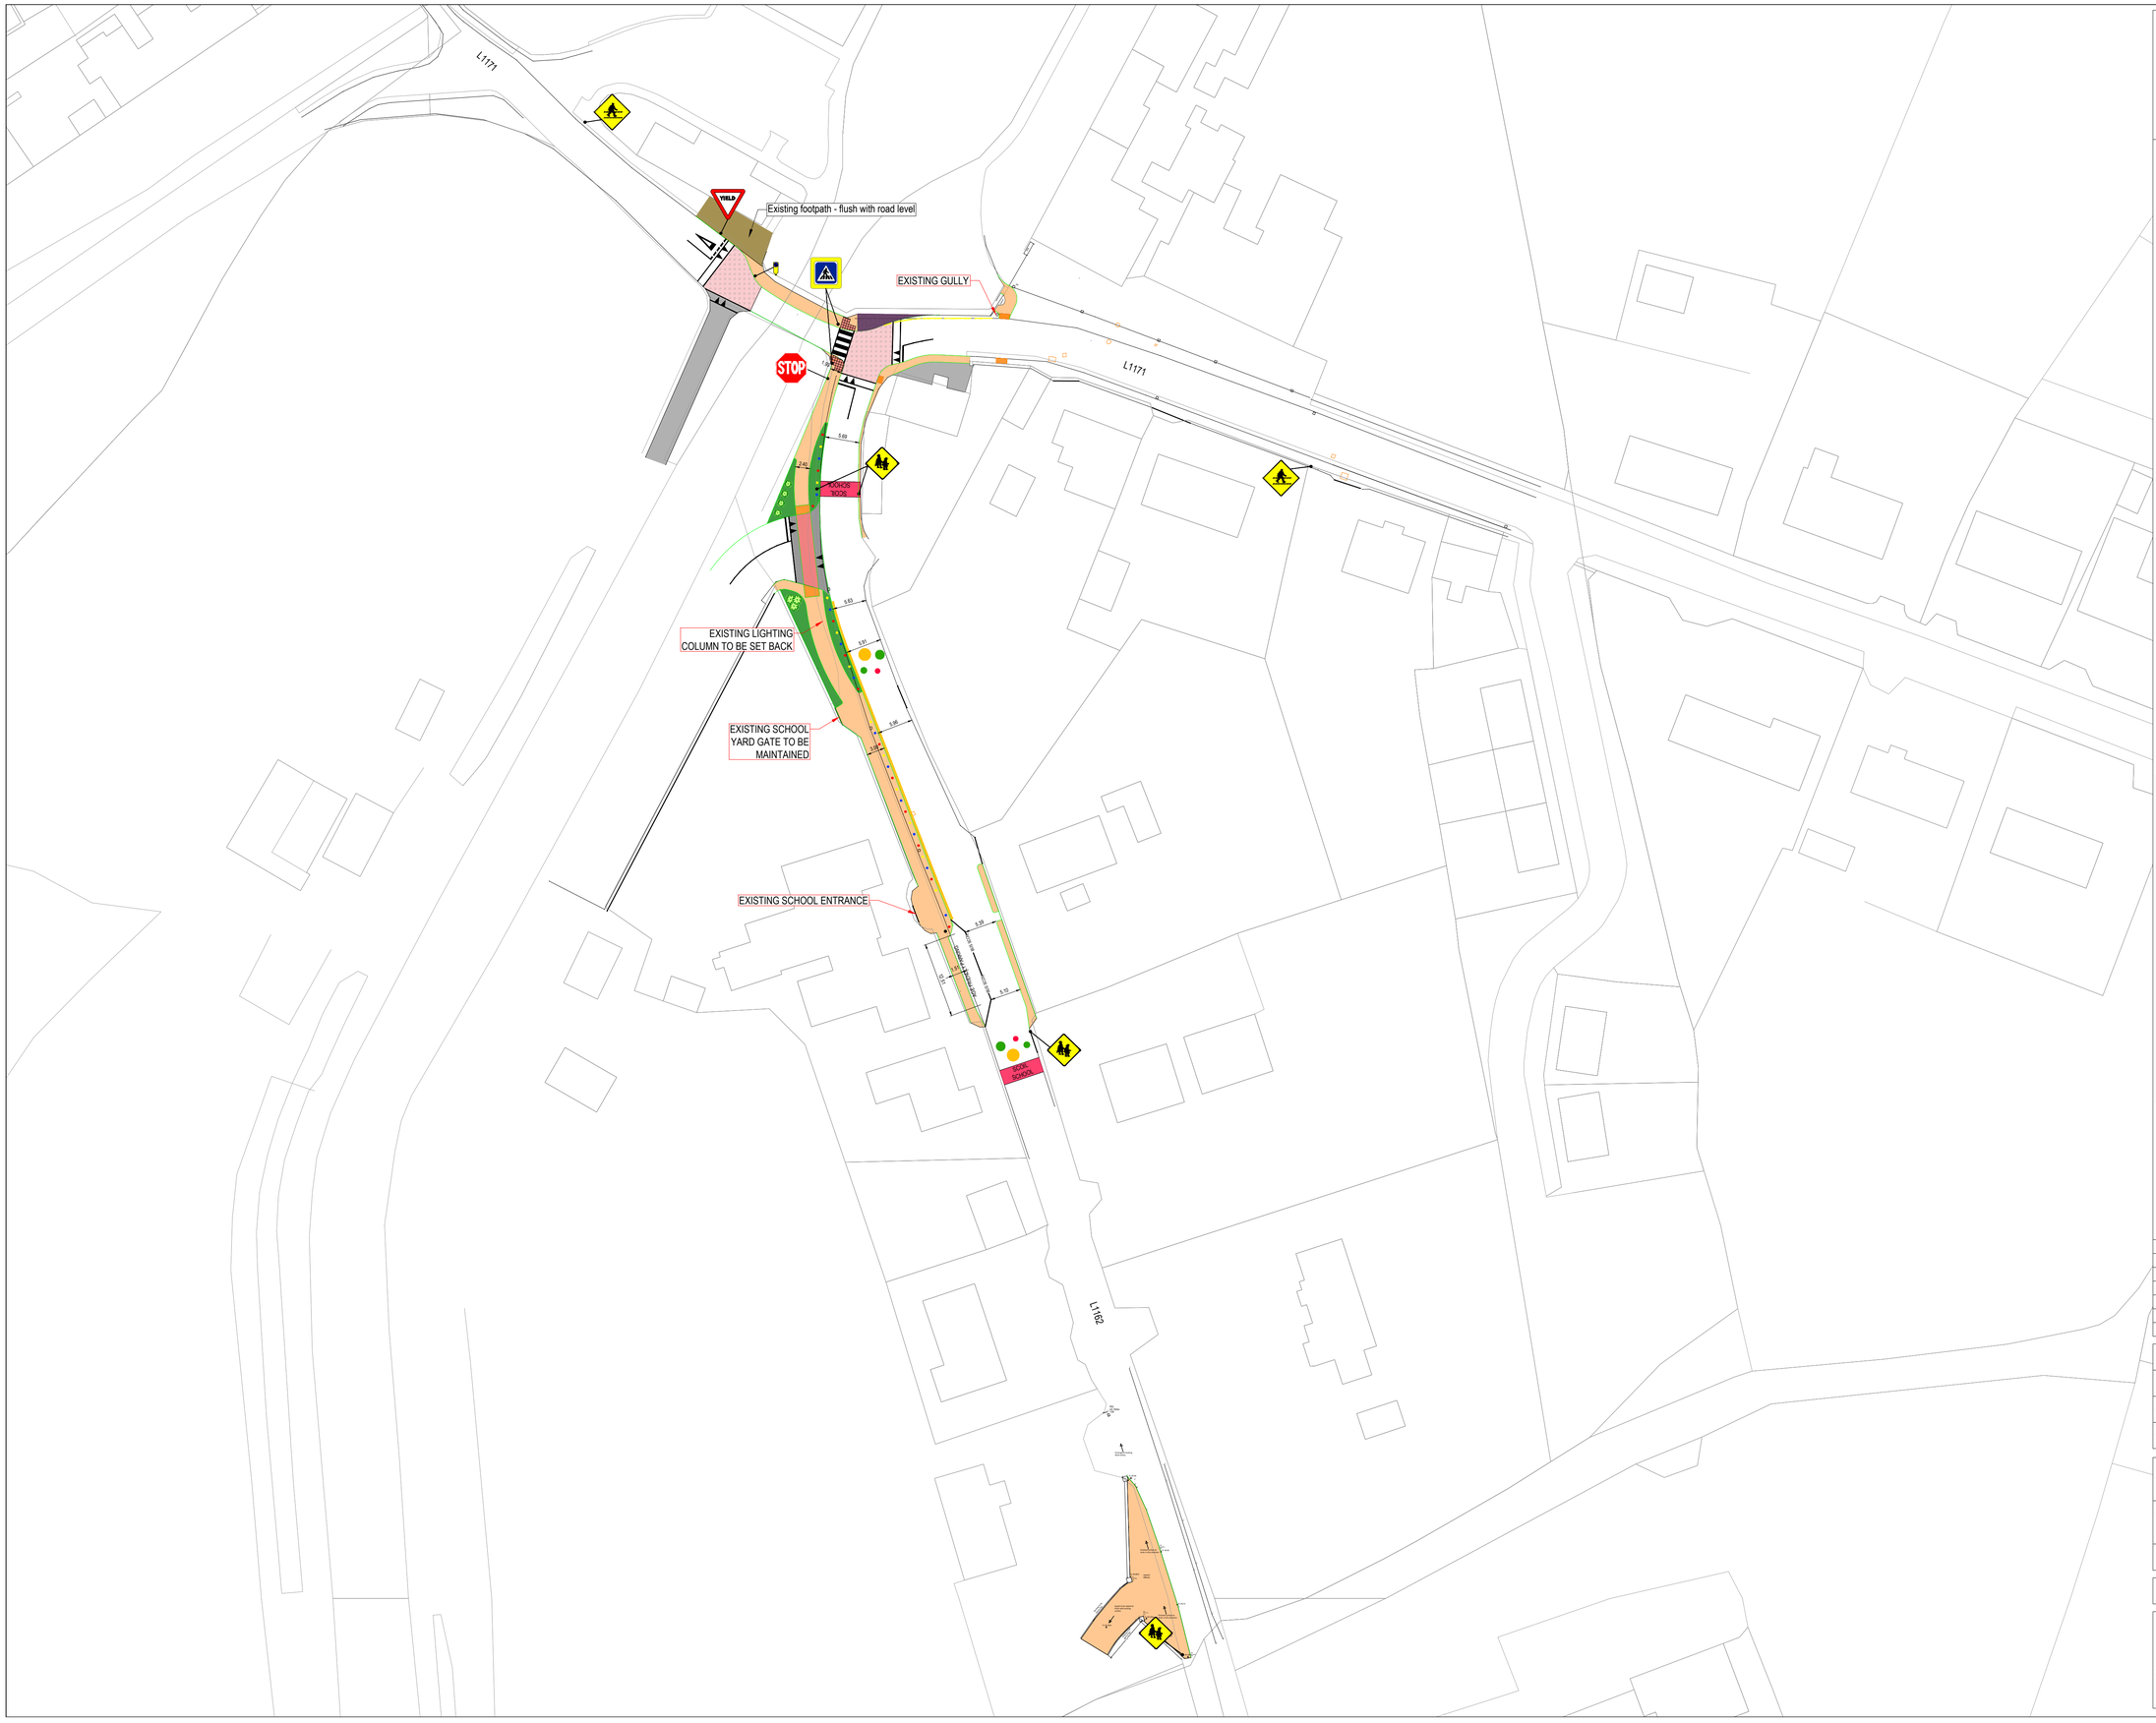

© CST Group

This drawing and any design hereon is the copyright of the Consultants and must not be reproduced without written consent. All drawings remain the property of the Consultants.
Figured dimension only to be taken from this drawing.
All dimensions to be checked on site.
Consultants to be informed immediately of any discrepancies before work proceeds.

© Tailte Eireann - Surveying

Tailte Eireann - Surveying Licence Number CYAL50369672

N

KEY:

- PROPOSED CONCRETE FOOTPATH
- PROPOSED RAMPED TABLE TOP
- LANDSCAPED AREA
- PROPOSED RAISED TABLE
- PROPOSED RED HIGH FRICTION SURFACING - SCHOOL ZONE
- PROPOSED PENCIL BOLLARDS
- COLOURED ROAD MARKING CIRCLES
- SITE BOUNDARY

REV.	AMENDMENT	BY	DATE
PL1	Final layout	KL	26.06.25

DRAWN:	KL	TECH. CHECK:	KL
SCALE @ A1:	1:500	ENG. CHECK:	FF
DATE:	04.11.2024	APPROVED:	SS
STAGE:	PLANNING - SECTION 38		

JOB TITLE: Scoil Mhuire Clondra, Active Travel Scheme Co. Longford

DRAWING TITLE: Site Layout

CLIENT: Longford County Council

DRAWING No: 124241-4001 REV: PL1

CST Group
Chartered Consulting Engineers

1, O'CONNELL ST.
SLIGO
F91 W7YV
IRELAND
+353 71 919 4500
info@cstgroup.ie
www.cstgroup.ie